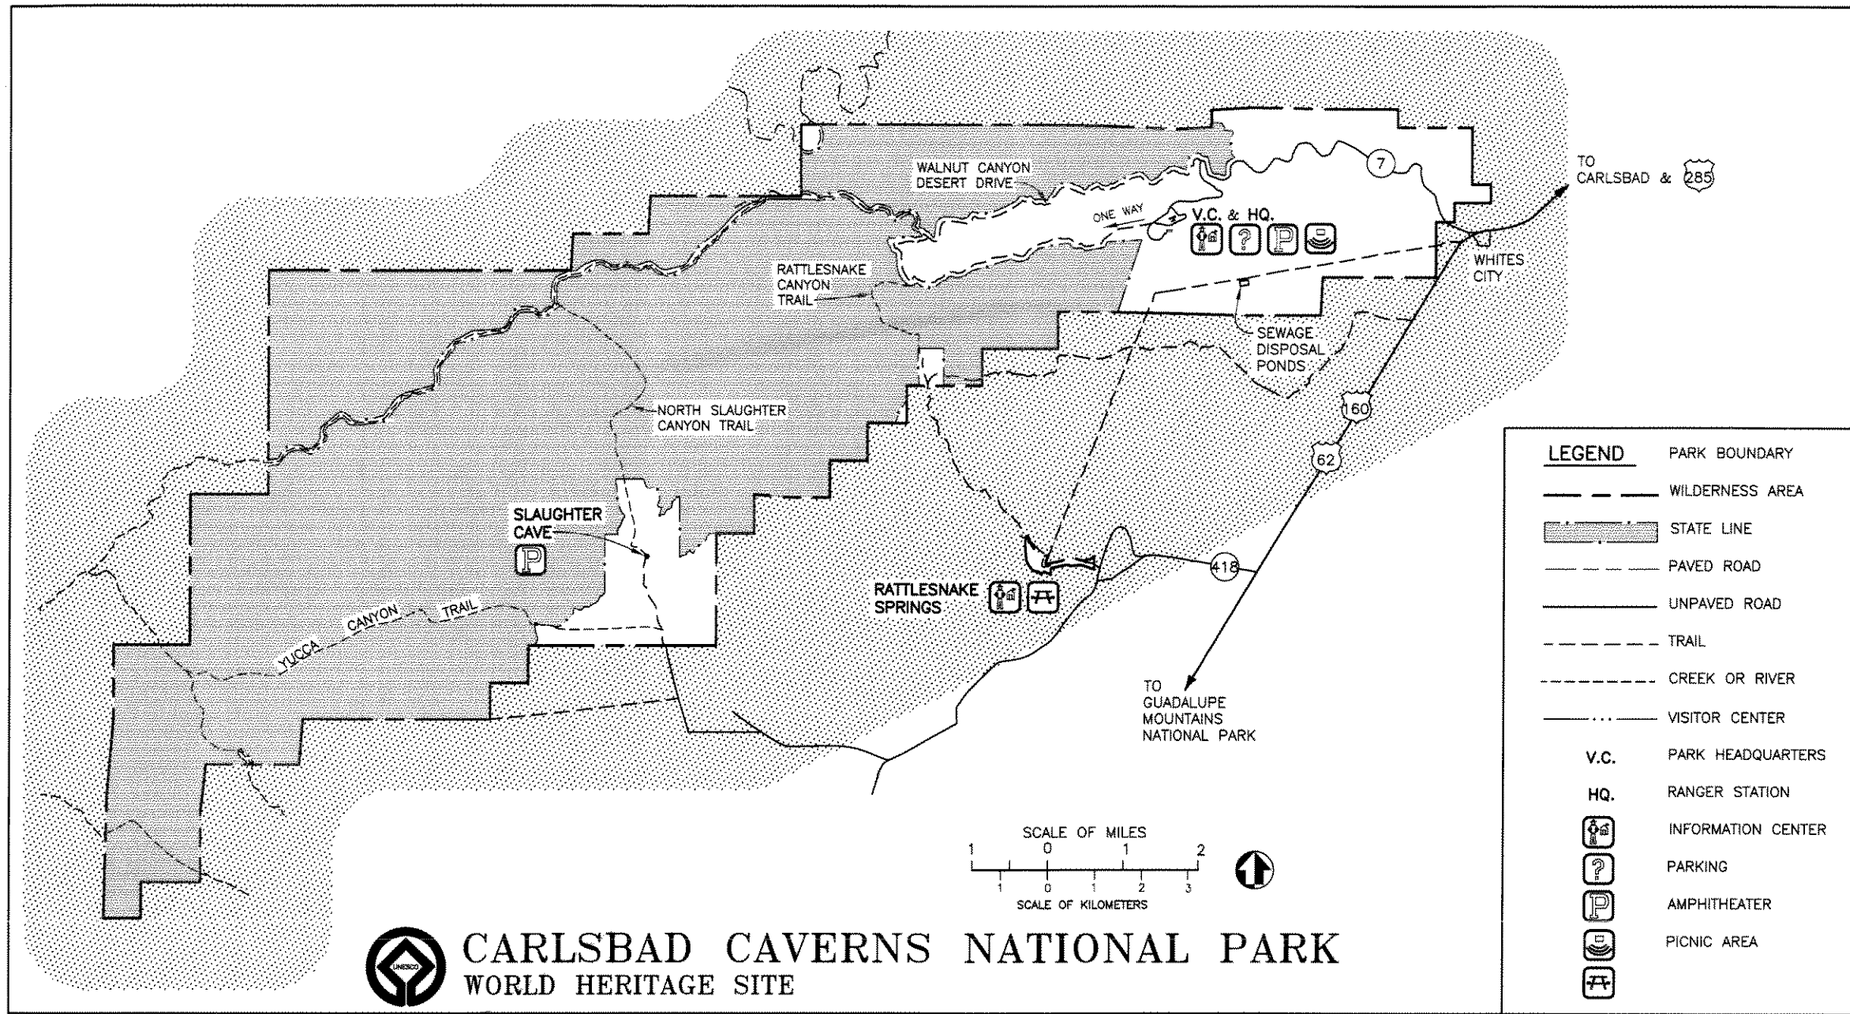

CARLSBAD CAVERNS NATIONAL PARK
WORLD HERITAGE SITE

LEGEND

- PARK BOUNDARY
- WILDERNESS AREA
- STATE LINE
- PAVED ROAD
- UNPAVED ROAD
- TRAIL
- CREEK OR RIVER
- VISITOR CENTER
- V.C. PARK HEADQUARTERS
- HQ. RANGER STATION
- INFORMATION CENTER
- PARKING
- AMPHITHEATER
- PICNIC AREA

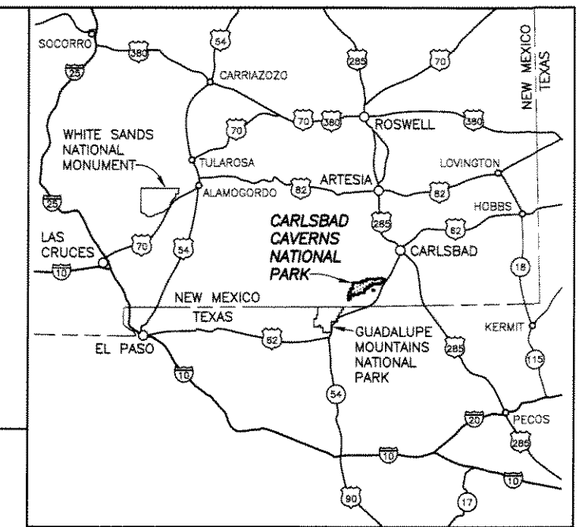

SOUTHEASTERN NEW MEXICO

SCALE OF MILES 40 0 40

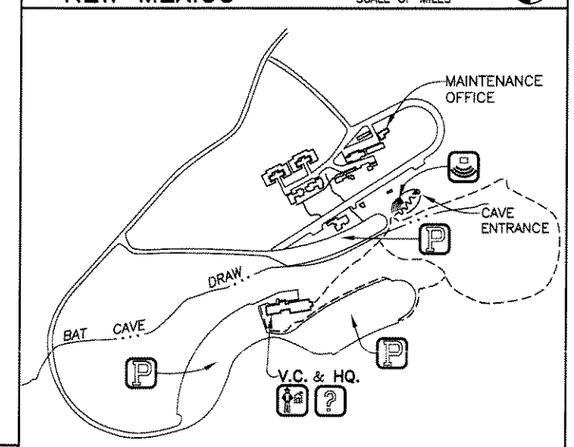

VISITOR CENTER – HOUSING – MAINTENANCE AREA

SCALE OF FEET
500 0 500 1000
100 0 100 200 300
SCALE OF METERS

DRAFT- NOT FINAL

PMIS – 023336
1443N1211060906

BASIC DATA:
130/20,038 5/80; PARK MINI FOLDER 1991;
REVISED & REDRAWN 9/94. UPDATED 10/98. SGS.

AE FIRM – AE CONTRACT NUMBER		
PRIME/ARCH:	CIVIL:	MECHANICAL:
BRS ARCH. DENVER, CO	MARTIN/MARTIN LAKEWOOD, CO	BEAUDIN GANZE GOLDEN, CO
LANDSCAPE:	STRUCTURAL:	ELECTRICAL:
DHM DESIGN DENVER, CO	JVA BOULDER, CO	BEAUDIN GANZE GOLDEN, CO

Mark	Sheet	REVISION	Date	Initial

QUALITY DESIGN CERTIFICATION
- ☐ Prepared in Accordance with Design Development (Title I) _____ Drawing No.
- OR
- ☐ Variance from Design Development (Title I) Approved by Superintendent on _____ Date
- OR
- ☐ Construction Drawing Not Preceded by Design Development (Title I)

Project Manager _____ Date

100% CONSTRUCTION DOCUMENTS

UNITED STATES
DEPARTMENT OF THE INTERIOR

NATIONAL PARK SERVICE
DENVER SERVICE CENTER

TITLE OF DRAWING
REHABILITATE VISITOR'S CENTER

NAME OF PARK
CARLSBAD CAVERNS NATIONAL PARK

REGION	COUNTY	STATE
INTERMOUNTAIN	EDDY	NEW MEXICO

DRAWING NO. 130 / 41054

PMIS/PKG NO. 023336

SHEET 1 OF 142

6/27/06 15:18 NATHAN R16 W:\20328.10 CARLSBAD VISITOR CENTER\CAVE\023336\160D\ARCHITECTURAL\CDVC-COVLDWG XREFS: W:\20328.10 CARLSBAD VISITOR CENTER\CAVE\023336\160D\IMAGES\CAVE-SITE MAP.DWG;

* included in this Appendix

SHEET INDEX

SHEET	SUB SHEET	TITLE OF SHEET
1		COVER SHEET
* 2	G1.0	INDEX SHEET
3	G2.0	CONTRACTORS STAGING AND ACCESS PLAN
4	L1.0	EXISTING CONDITIONS PLAN
5	L2.0	DEMOLITION PLAN
* 6	L3.0	PHASING PLAN
* 7	L4.0	LAYOUT PLAN
8	L5.0	GRADING PLAN
9	L6.0	SITE DETAILS
10	L7.0	SITE DETAILS
11	L8.0	SITE DETAILS
12	C0.0	CIVIL LEGEND
13	C1.1	EXISTING UTILITY CONDITIONS
14	C2.1	UTILITY DEMOLITION PLAN
15	C3.1	DRAINAGE PLAN
16	C3.2	EROSION CONTROL PLAN
17	C3.3	HORIZONTAL CONTROL
18	C4.1	WATER PLAN AND PROFILE
19	C5.1	SANITARY SEWER PLAN AND PROFILE
20	C5.2	SANITARY SEWER PLAN AND PROFILE
21	C6.1	DETAILS
22	C6.2	DETAILS
23	C6.3	DETAILS
24	A0.1	NOTES, LEGENDS, SYMBOLS
25	A0.2	WALL, ROOF TYPES AND NOTES
26	A1.1	FIRE SAFETY PLAN, CODE AND EGRESS STUDY
27	A1.2	BASEMENT DEMOLITION PLAN–SECTION B
28	A1.3	MAIN FLOOR DEMOLITION PLAN–SECTION A
29	A1.4	MAIN FLOOR DEMOLITION PLAN–SECTION B
30	A1.5	ROOF DEMOLITION PLAN (OPTION #2)
30	A1.5a	ROOF DEMOLITION PLAN (BASE CONDITION)
31	A2.0	BASEMENT PLAN–SECTION B
* 32	A2.1	MAIN FLOOR PLAN–SECTION A (BASE CONDITION)
* 32	A2.1a	MAIN FLOOR PLAN–SECTION A (OPTION #1)
33	A2.2	MAIN FLOOR PLAN–SECTION B (BASE CONDITION)
33	A2.2a	MAIN FLOOR PLAN–SECTION B (OPTION #1)
34	A2.3	BASEMENT REFLECTED CEIL. PLAN–SECTION B
* 35	A2.4	MAIN FLOOR REFLECTED CEIL. PLAN–SECTION A
36	A2.5	MAIN FLOOR REFLECTED CEIL. PLAN–SECTION B
* 37	A2.6	ROOF PLAN–SECTION A (OPTION #2)
* 37	A2.6a	ROOF PLAN–SECTION A (BASE CONDITION)
38	A2.7	ROOF PLAN–SECTION B (OPTION #2)
38	A2.7a	ROOF PLAN–SECTION B (BASE CONDITION)
* 39	A3.0	EXT. BUILDING ELEVATIONS–SOUTH ELEVATION (OPTION #1)
* 39	A3.0a	EXT. BUILDING ELEVATIONS–SOUTH ELEVATION (BASE CONDITION)
* 40	A3.1	EXT. BUILDING ELEVATIONS–NORTH ELEVATION
* 41	A3.2	EXT. BUILDING ELEVATIONS–WEST/EAST ELEVATION
42	A3.3	BUILDING SECTIONS
43	A3.4	BUILDING SECTIONS
44	A3.5	BUILDING SECTIONS
45	A3.6	WALL SECTIONS
46	A3.7	WALL SECTIONS
47	A3.8	WALL SECTIONS
48	A3.9	WALL SECTIONS
49	A4.0A	FINISH LEGEND, FINISH NOTES
50	A4.0B	MAIN LEVEL ROOM FINISH SCHEDULE
51	A4.0C	MAIN LEVEL & BASEMENT ROOM FINISH SCHEDULE
52	A4.1	BASEMENT FINISH PLAN SECTION B
* 53	A4.2	MAIN LEVEL FINISH PLAN SECTION A
54	A4.3	MAIN LEVEL FINISH PLAN SECTION B
55	A4.4	RESTROOM ENLARGED PLAN & INTERIOR ELEVATIONS
* 56	A4.5	ENLARGED PLANS AND ELEVATIONS
57	A4.6A	INTERIOR ELEVATIONS
58	A4.6B	INTERIOR ELEVATIONS
59	A4.7A	CASEWORK ENLARGED PLANS AND ELEVATIONS
60	A4.7B	BOOKSTORE CASEWORK ELEVATIONS
61	A4.7C	INTERIOR ELEVATIONS
* 62	A4.8A	MILLWORK DETAILS
* 63	A4.8B	MILLWORK DETAILS
* 64	A4.8C	KITCHEN COUNTER ELEVATIONS AND DETAILS
65	A4.8D	MILLWORK DETAILS
66	A5.0	DOOR SCHEDULES AND TYPES
67	A5.2	WINDOW TYPES
68	A5.3	WINDOW TYPES AND DETAILS
69	A5.4	WINDOW DETAILS
70	A6.0	DETAILS (BASE CONDITION)
70	A6.0a	DETAILS (OPTION #1)
71	A6.1	PRECAST DETAILS (BASE CONDITION)
71	A6.1a	PRECAST DETAILS (OPTION #1)
72	A6.2	ENTRY DETAILS
73	A6.3	MISC. DETAILS
74	A6.4	STAIR DETAILS
75	A6.5	PHOTOVOLTAIC CANOPY DETAILS
76	S0.0	ABBREVIATIONS AND SYMBOLS
77	S0.1	GENERAL NOTES
78	S0.2	GENERAL NOTES
79	S1	BASEMENT PLAN
80	S2	MAIN LEVEL AND FOUNDATION PLAN SEC A
81	S3	MAIN LEVEL AND FOUNDATION PLAN SEC B
82	S4	ROOF PLAN SECTION A
83	S5	ROOF PLAN SECTION B
84	S6	SECTIONS
85	S7	SECTIONS
86	S8	SECTIONS
87	S9	SECTIONS
88	FP2.0	BASEMENT FIRE PROTECTION PLAN
89	FP2.1	MAIN LEVEL FIRE PROTECTION PLAN SEC A
90	FP2.2	MAIN LEVEL FIRE PROTECTION PLAN SEC B
91	M1	MECHANICAL COVER SHEET
92	M1.1	MECHANICAL SEQUENCE OF CONTROLS
93	M1.2	BASEMENT DEMOLITION PLAN SECTION B
94	M1.3	MAIN LEVEL DEMOLITION PLAN SECTION A
95	M1.4	MAIN LEVEL DEMOLITION PLAN SECTION B
96	M2.0	BASEMENT HVAC PLAN
97	M2.1	MAIN LEVEL HVAC PLAN SECTION A
98	M2.2	MAIN LEVEL HVAC PLAN SECTION B
99	M2.3	ROOF LEVEL HVAC PLAN SECTION A
100	M2.4	ROOF LEVEL HVAC PLAN SECTION B
101	M3.0	MECHANICAL SCHEDULES
102	M4.0	MECHANICAL DIAGRAMS
103	P2.0	BASEMENT PLUMBING PLAN
104	P2.1	MAIN LEVEL PLUMBING PLAN SECTION A
105	P2.2	MAIN LEVEL PLUMBING PLAN SECTION B
106	P3.0	PLUMBING SCHEDULES
107	P4.0	MECHANICAL DIAGRAMS
108	P4.1	MECHANICAL PLUMBING DIAGRAMS AND ISOMETRICS
109	P5.0	ENLARGED KITCHEN PLAN
110	E1	ELECTRICAL COVER SHEET
111	E1.1	ELECTRICAL SITE PLAN
112	E1.2	BASEMENT DEMOLITION PLAN
113	E1.3	MAIN LEVEL DEMOLITION PLAN SECTION A
114	E1.4	MAIN LEVEL DEMOLITION PLAN SECTION B
115	E2.0	BASEMENT POWER PLAN
116	E2.1	MAIN LEVEL POWER PLAN SECTION A
117	E2.2	MAIN LEVEL POWER PLAN SECTION B
118	E2.3	BASEMENT SPECIAL SYSTEMS PLAN
119	E2.4	MAIN LEVEL SPECIAL SYSTEMS PLAN SECTION A
120	E2.5	MAIN LEVEL SPECIAL SYSTEMS PLAN SECTION B
121	E3.0	BASEMENT LIGHTING PLAN
122	E3.1	MAIN LEVEL LIGHTING PLAN SECTION A
123	E3.2	MAIN LEVEL LIGHTING PLAN SECTION B
124	E4.0	ELECTRICAL ONE–LINE DIAGRAM
125	E4.1	ELECTRICAL DETAILS
126	E4.2	FIRE ALARM ONE–LINE DIAGRAM
127	E4.3	ELECTRICAL SCHEDULES
128	E4.4	ELECTRICAL SCHEDULES
129	E4.5	ELECTRICAL SCHEDULES
130	E4.6	ELECTRICAL SCHEDULES
131	E5.0	ENLARGED KITCHEN PLAN
132	QF001	BUILDING COND. AND VENTILATION NOTES AND SYMBOLS
133	QF002	PLUMBING ROUGH–IN NOTES AND SYMBOLS
134	QF003	ELECTRICAL ROUGH–IN NOTES AND SYMBOLS
* 135	QF201	FOODSERVICE ELEVATION DETAILS
* 136	QF401	FOODSERVICE EQUIPMENT PLAN AND SCHEDULE
* 137	QF402	BUILDING COND. AND VENTILATION PLAN AND SCHEDULE
* 138	QF403	PLUMBING ROUGH–IN PLAN AND SCHEDULE
* 139	QF404	ELECTRICAL ROUGH–IN PLAN AND SCHEDULE
* 140	QF501	FOODSERVICE STANDARD DETAILS
* 141	QF502	FOODSERVICE STANDARD DETAILS
* 142	QF503	FOODSERVICE STANDARD DETAILS

1 / G1.0 SHEET INDEX

DESIGNED: DC, JY	SUB SHEET NO.	TITLE OF SHEET	DRAWING NO.
CADD NH	G1.0	SHEET INDEX	130 / 41054
TECH. REVIEW: DC			PMIS/PKG NO. 023336
DATE: 06–30–06		REHABILITATE VISITOR CENTER CARLSBAD CAVERNS NATIONAL PARK	SHEET 2 OF 142

6/22/06 13:41 NATHAN R16 W:\203328.10 CARLSBAD VISITOR CENTER\CAVE\023336\16CD\ARCHITECTURAL\CDC-G1.0-SHEET INDEX.DWG XREFS: W:\203328.10 CARLSBAD\2.00 - CAD\CDC TITLE BLOCK XREF.DWG

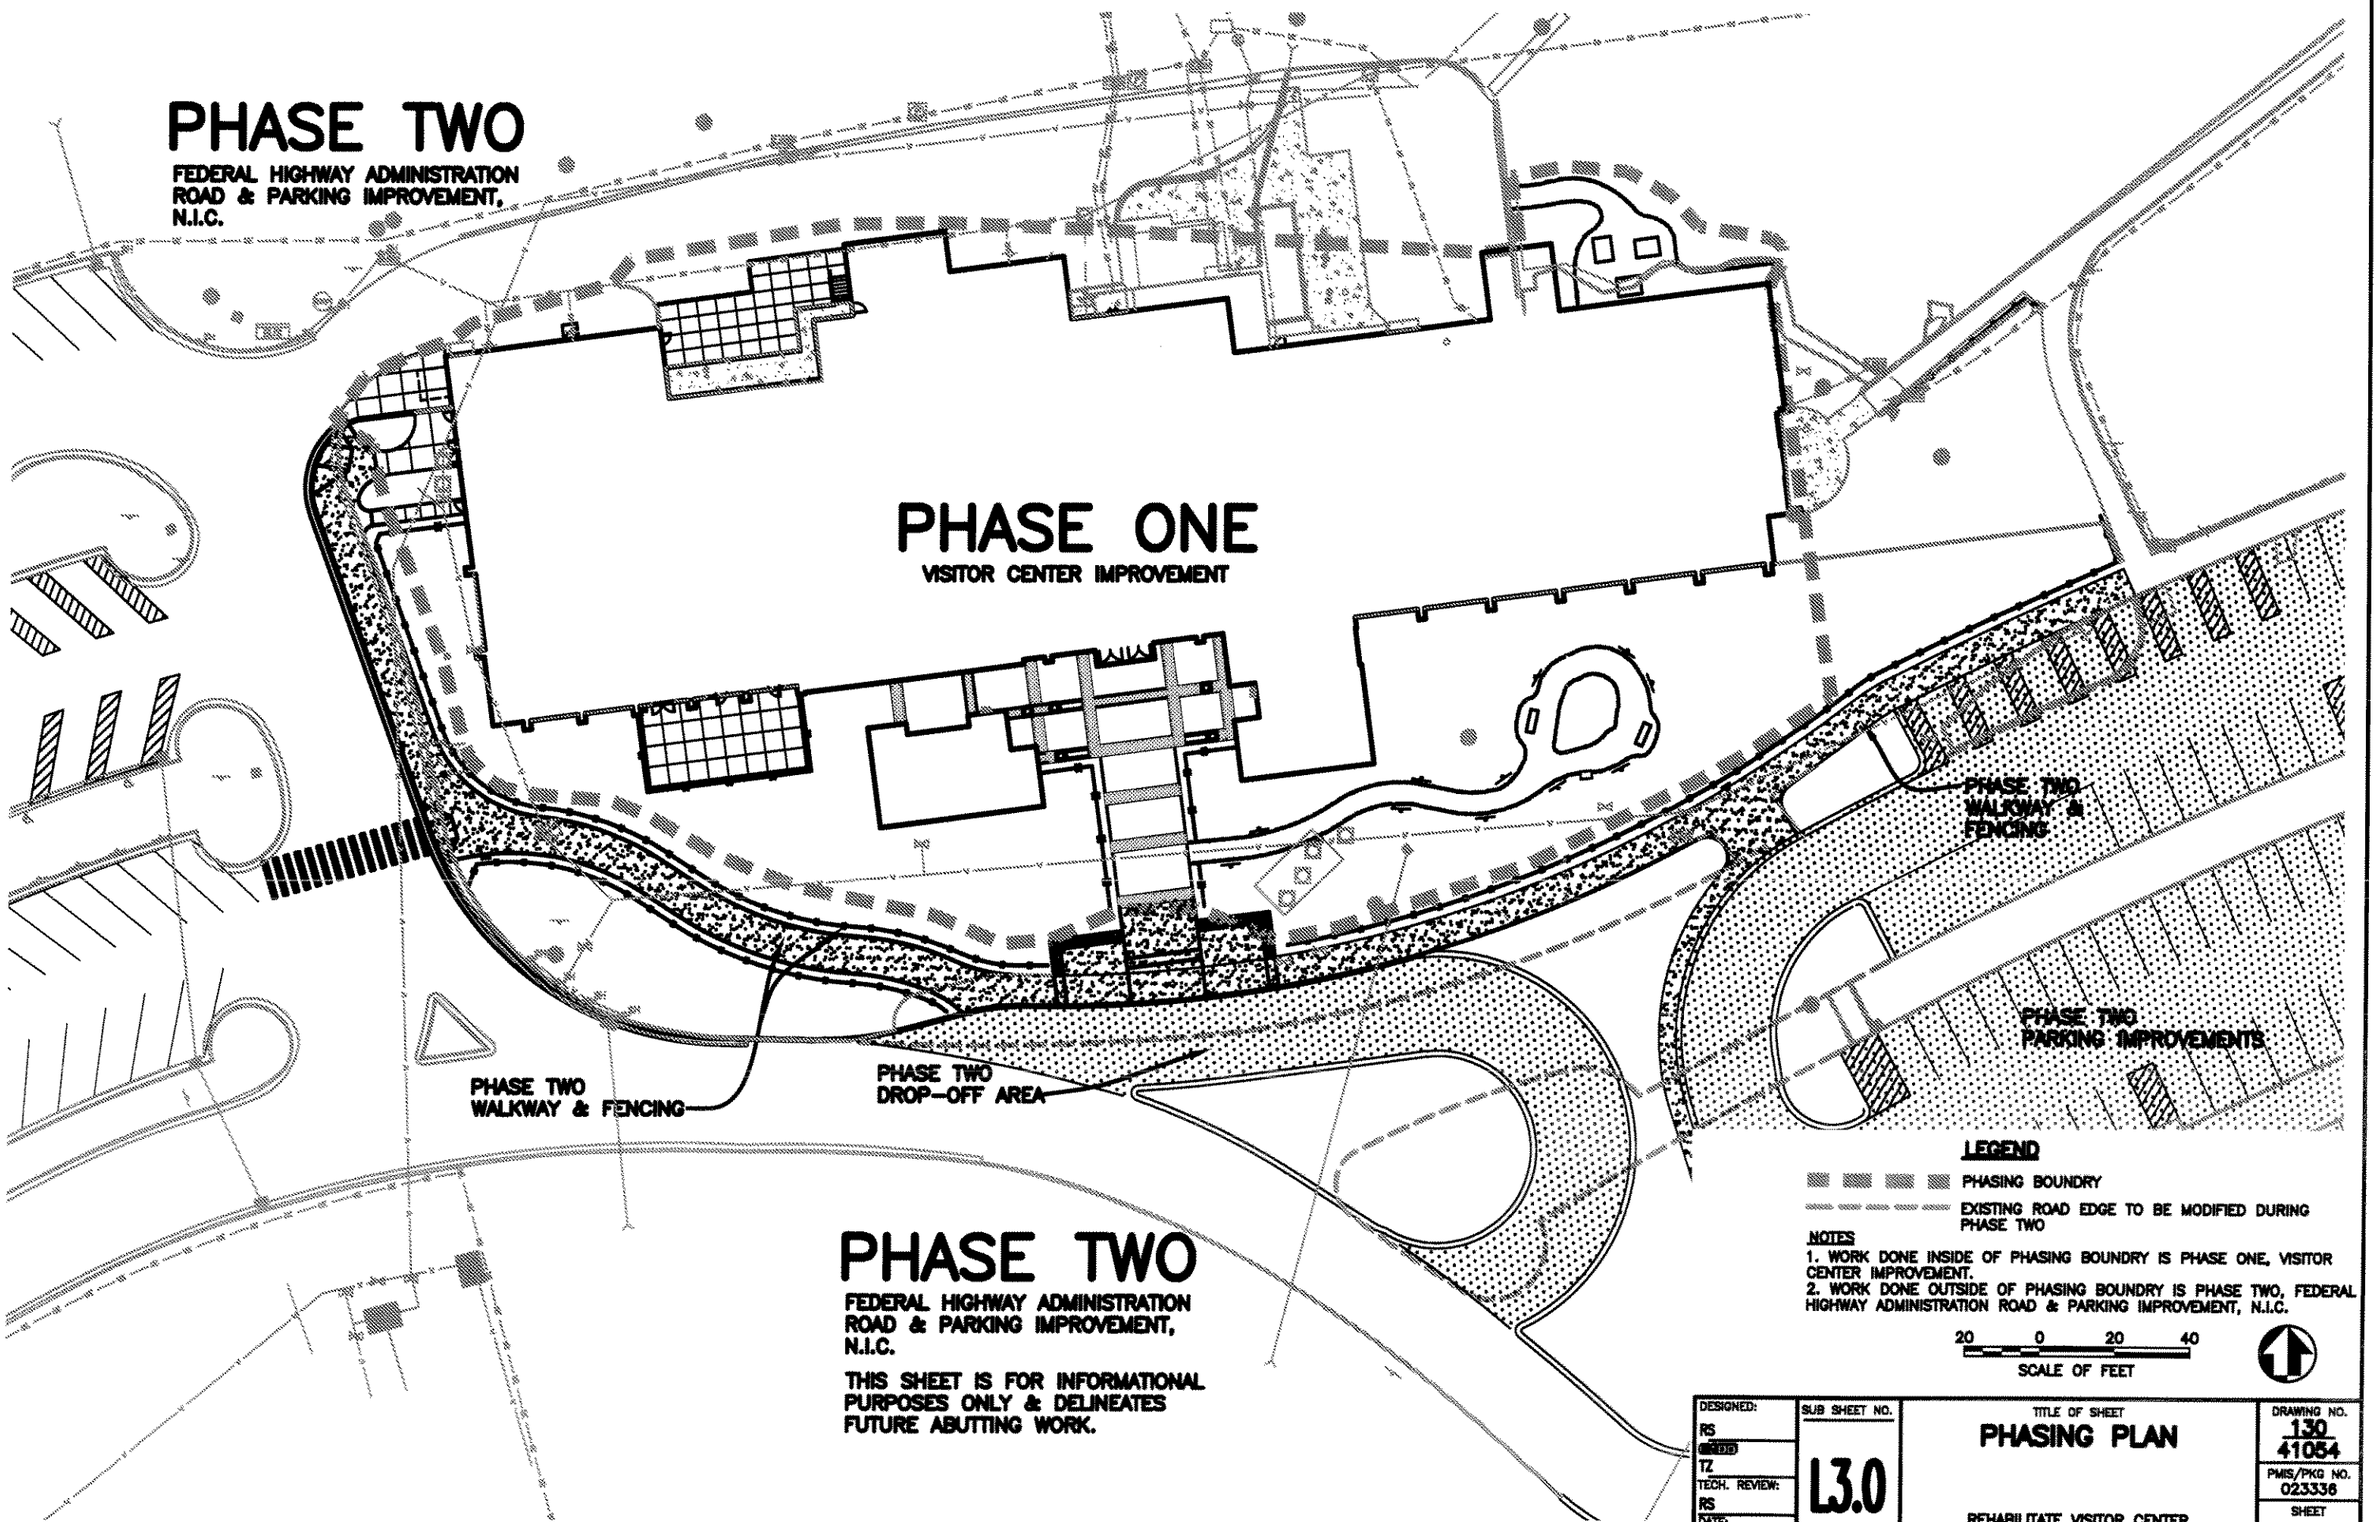
PHASE TWO
FEDERAL HIGHWAY ADMINISTRATION ROAD & PARKING IMPROVEMENT, N.I.C.
PHASE ONE
VISITOR CENTER IMPROVEMENT
PHASE TWO WALKWAY & FENCING
PHASE TWO PARKING IMPROVEMENTS
PHASE TWO WALKWAY & FENCING
PHASE TWO DROP-OFF AREA
PHASE TWO
FEDERAL HIGHWAY ADMINISTRATION ROAD & PARKING IMPROVEMENT, N.I.C.
THIS SHEET IS FOR INFORMATIONAL PURPOSES ONLY & DELINEATES FUTURE ABUTTING WORK.
LEGEND
PHASING BOUNDRY
EXISTING ROAD EDGE TO BE MODIFIED DURING PHASE TWO
NOTES
1. WORK DONE INSIDE OF PHASING BOUNDRY IS PHASE ONE, VISITOR CENTER IMPROVEMENT.
2. WORK DONE OUTSIDE OF PHASING BOUNDRY IS PHASE TWO, FEDERAL HIGHWAY ADMINISTRATION ROAD & PARKING IMPROVEMENT, N.I.C.
20 0 20 40
SCALE OF FEET
DESIGNED: RS
CHKD: TZ
TECH. REVIEW: RS
DATE: 05-31-06
SUB SHEET NO.
L3.0
TITLE OF SHEET
PHASING PLAN
REHABILITATE VISITOR CENTER
CARLSBAD CAVERNS NATIONAL PARK
DRAWING NO. 130 41054
PMIS/PKG NO. 023336
SHEET 6 OF 140

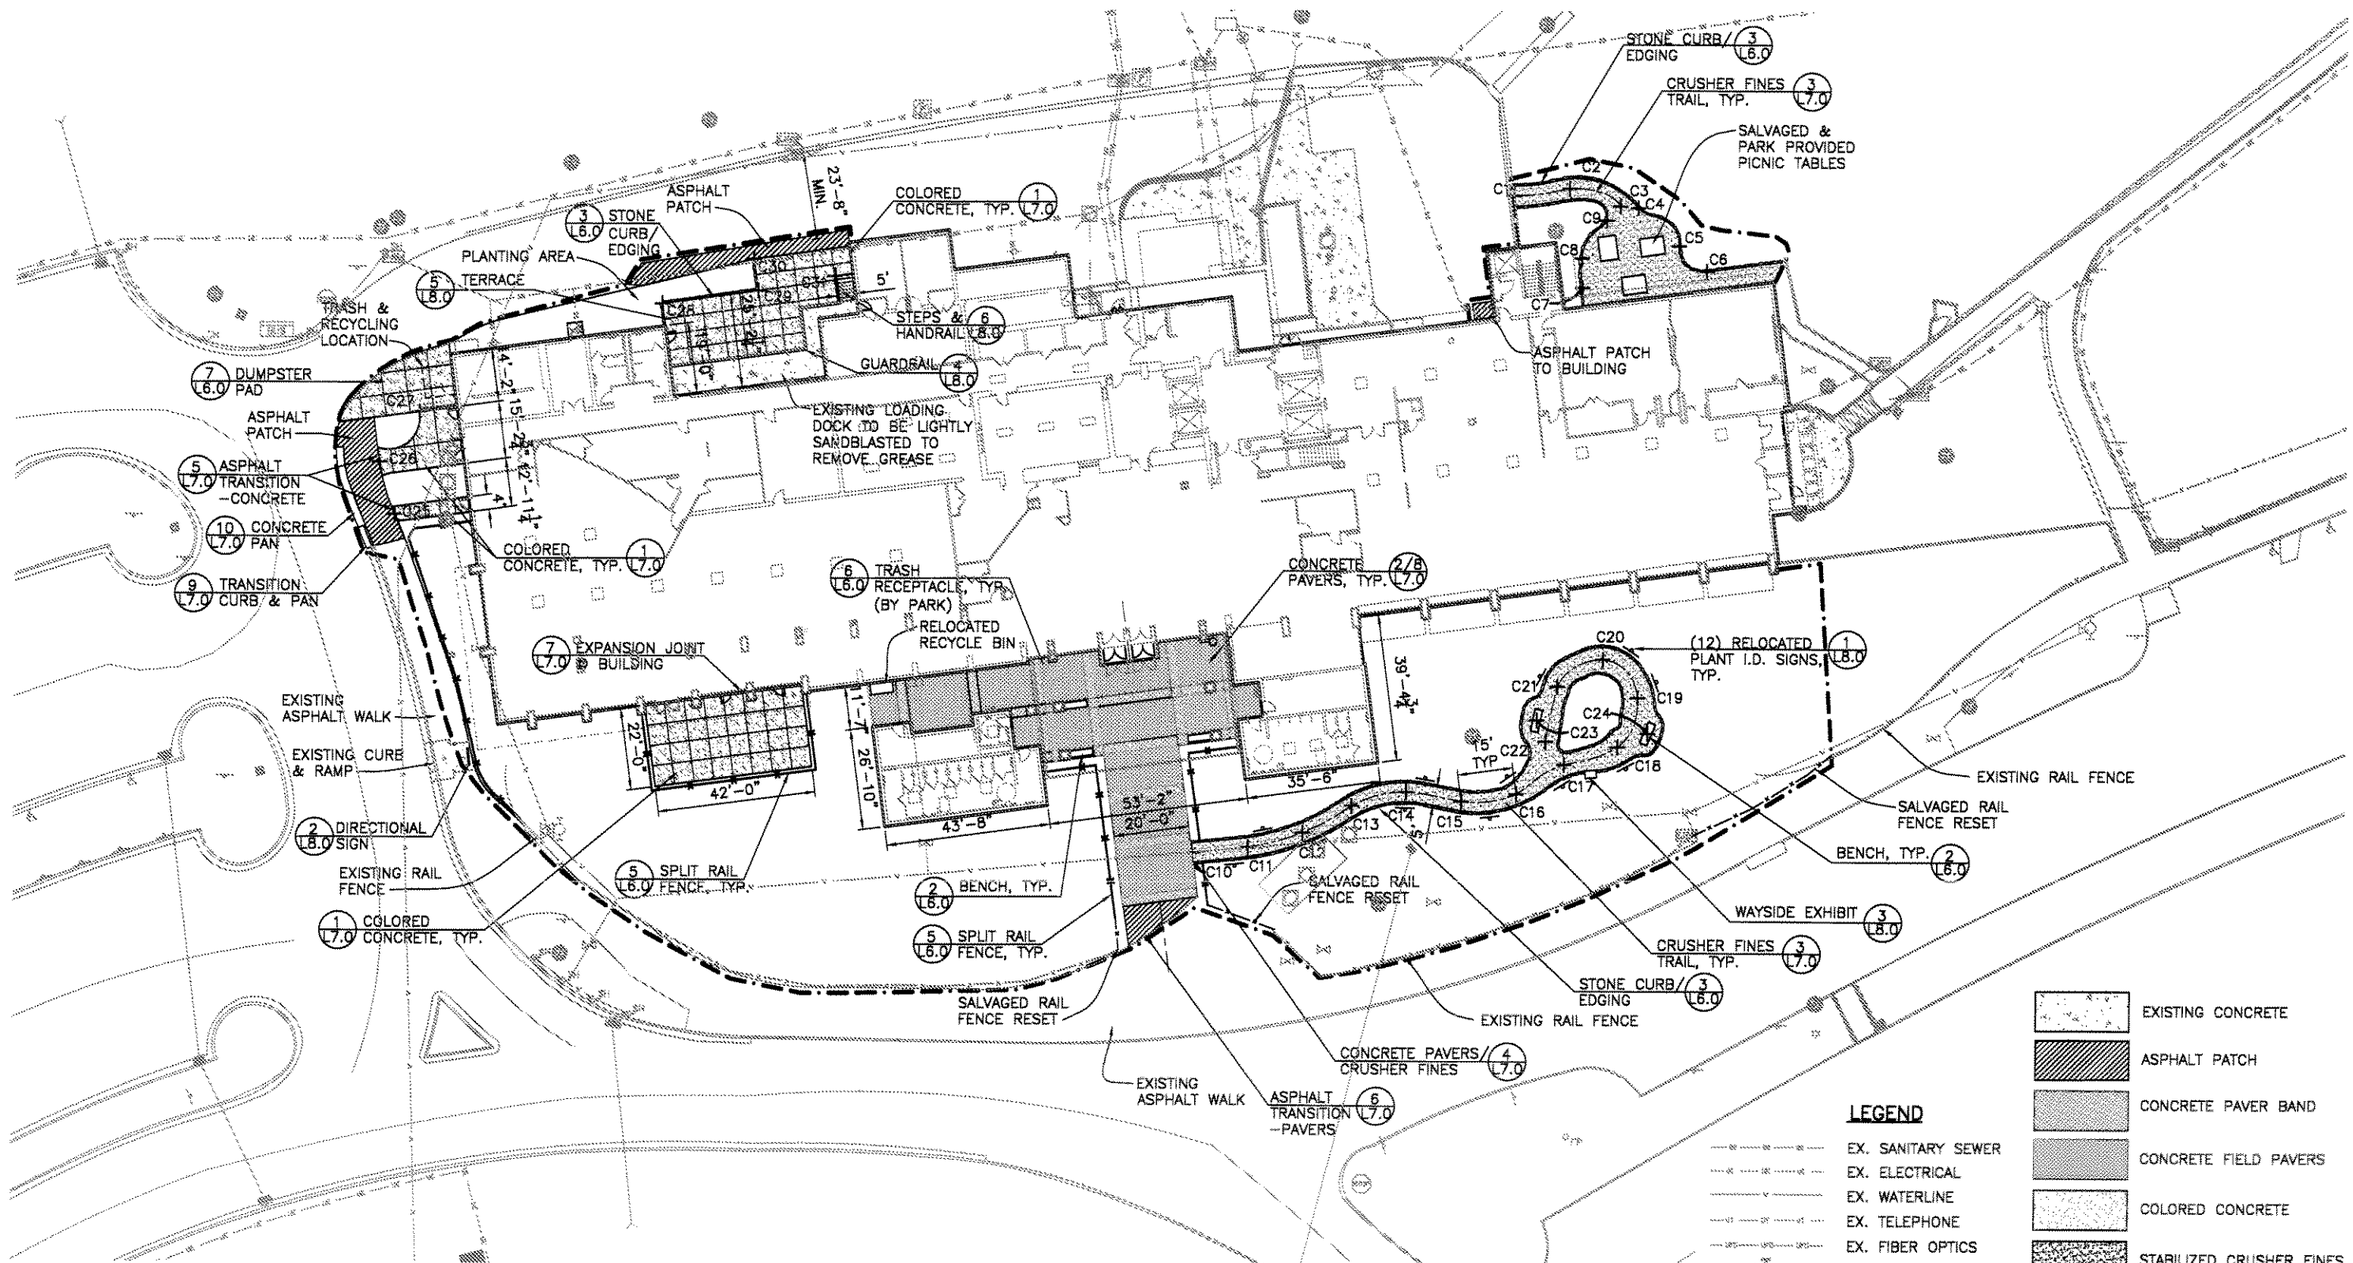

LAYOUT POINT TABLE		
POINT	NORTHING	EASTING
C1	427606.70	465957.55
C2	427608.64	465972.39
C3	427603.96	465985.97
C4	427603.53	465990.64
C5	427593.41	466001.51
C6	427586.62	466009.00
C7	427582.19	465975.84
C8	427590.13	465975.69
C9	427600.21	465982.28
C10	427431.21	465872.93

LAYOUT POINT TABLE		
POINT	NORTHING	EASTING
C11	427432.75	465887.85
C12	427436.64	465902.30
C13	427443.89	465915.40
C14	427447.66	465929.72
C15	427445.18	465944.49
C16	427447.19	465959.14
C17	427455.04	465971.77
C18	427459.68	465985.92
C19	427472.97	465991.23
C20	427483.11	465981.98

LAYOUT POINT TABLE		
POINT	NORTHING	EASTING
C21	427475.88	465969.86
C22	427461.20	465966.82
C23	427466.85	465964.43
C24	427463.38	465994.01
C25	427520.99	465660.28
C26	427534.87	465656.27
C27	427548.26	465666.70
C28	427577.18	465731.01
C29	427580.76	465756.47
C30	427589.13	465755.29
C31	427584.68	465776.68

DESIGNED: rs	SUB SHEET NO.	TITLE OF SHEET	DRAWING NO.
DRAWN: TZ	L4.0	LAYOUT PLAN	130 / 41054
TECH. REVIEW: rs			PMIS/PKG NO. 023336
DATE: 05-31-06		REHABILITATE VISITOR CENTER CARLSBAD CAVERNS NATIONAL PARK	SHEET 7 OF 140

6/21/06 10:45 TZWKE R16 H:\SMITH\CARLSBAD NM VISITOR CENTER\100% SD\LA\L4-LAYOUTPLAN.DWG
XREFS: H:\SMITH\CARLSBAD NM VISITOR CENTER\100% SD\BASES\PROPOSEDSITE.DWG; H:\SMITH\CARLSBAD NM VISITOR CENTER\100% SD\BASES\XX-BUILDING.DWG;

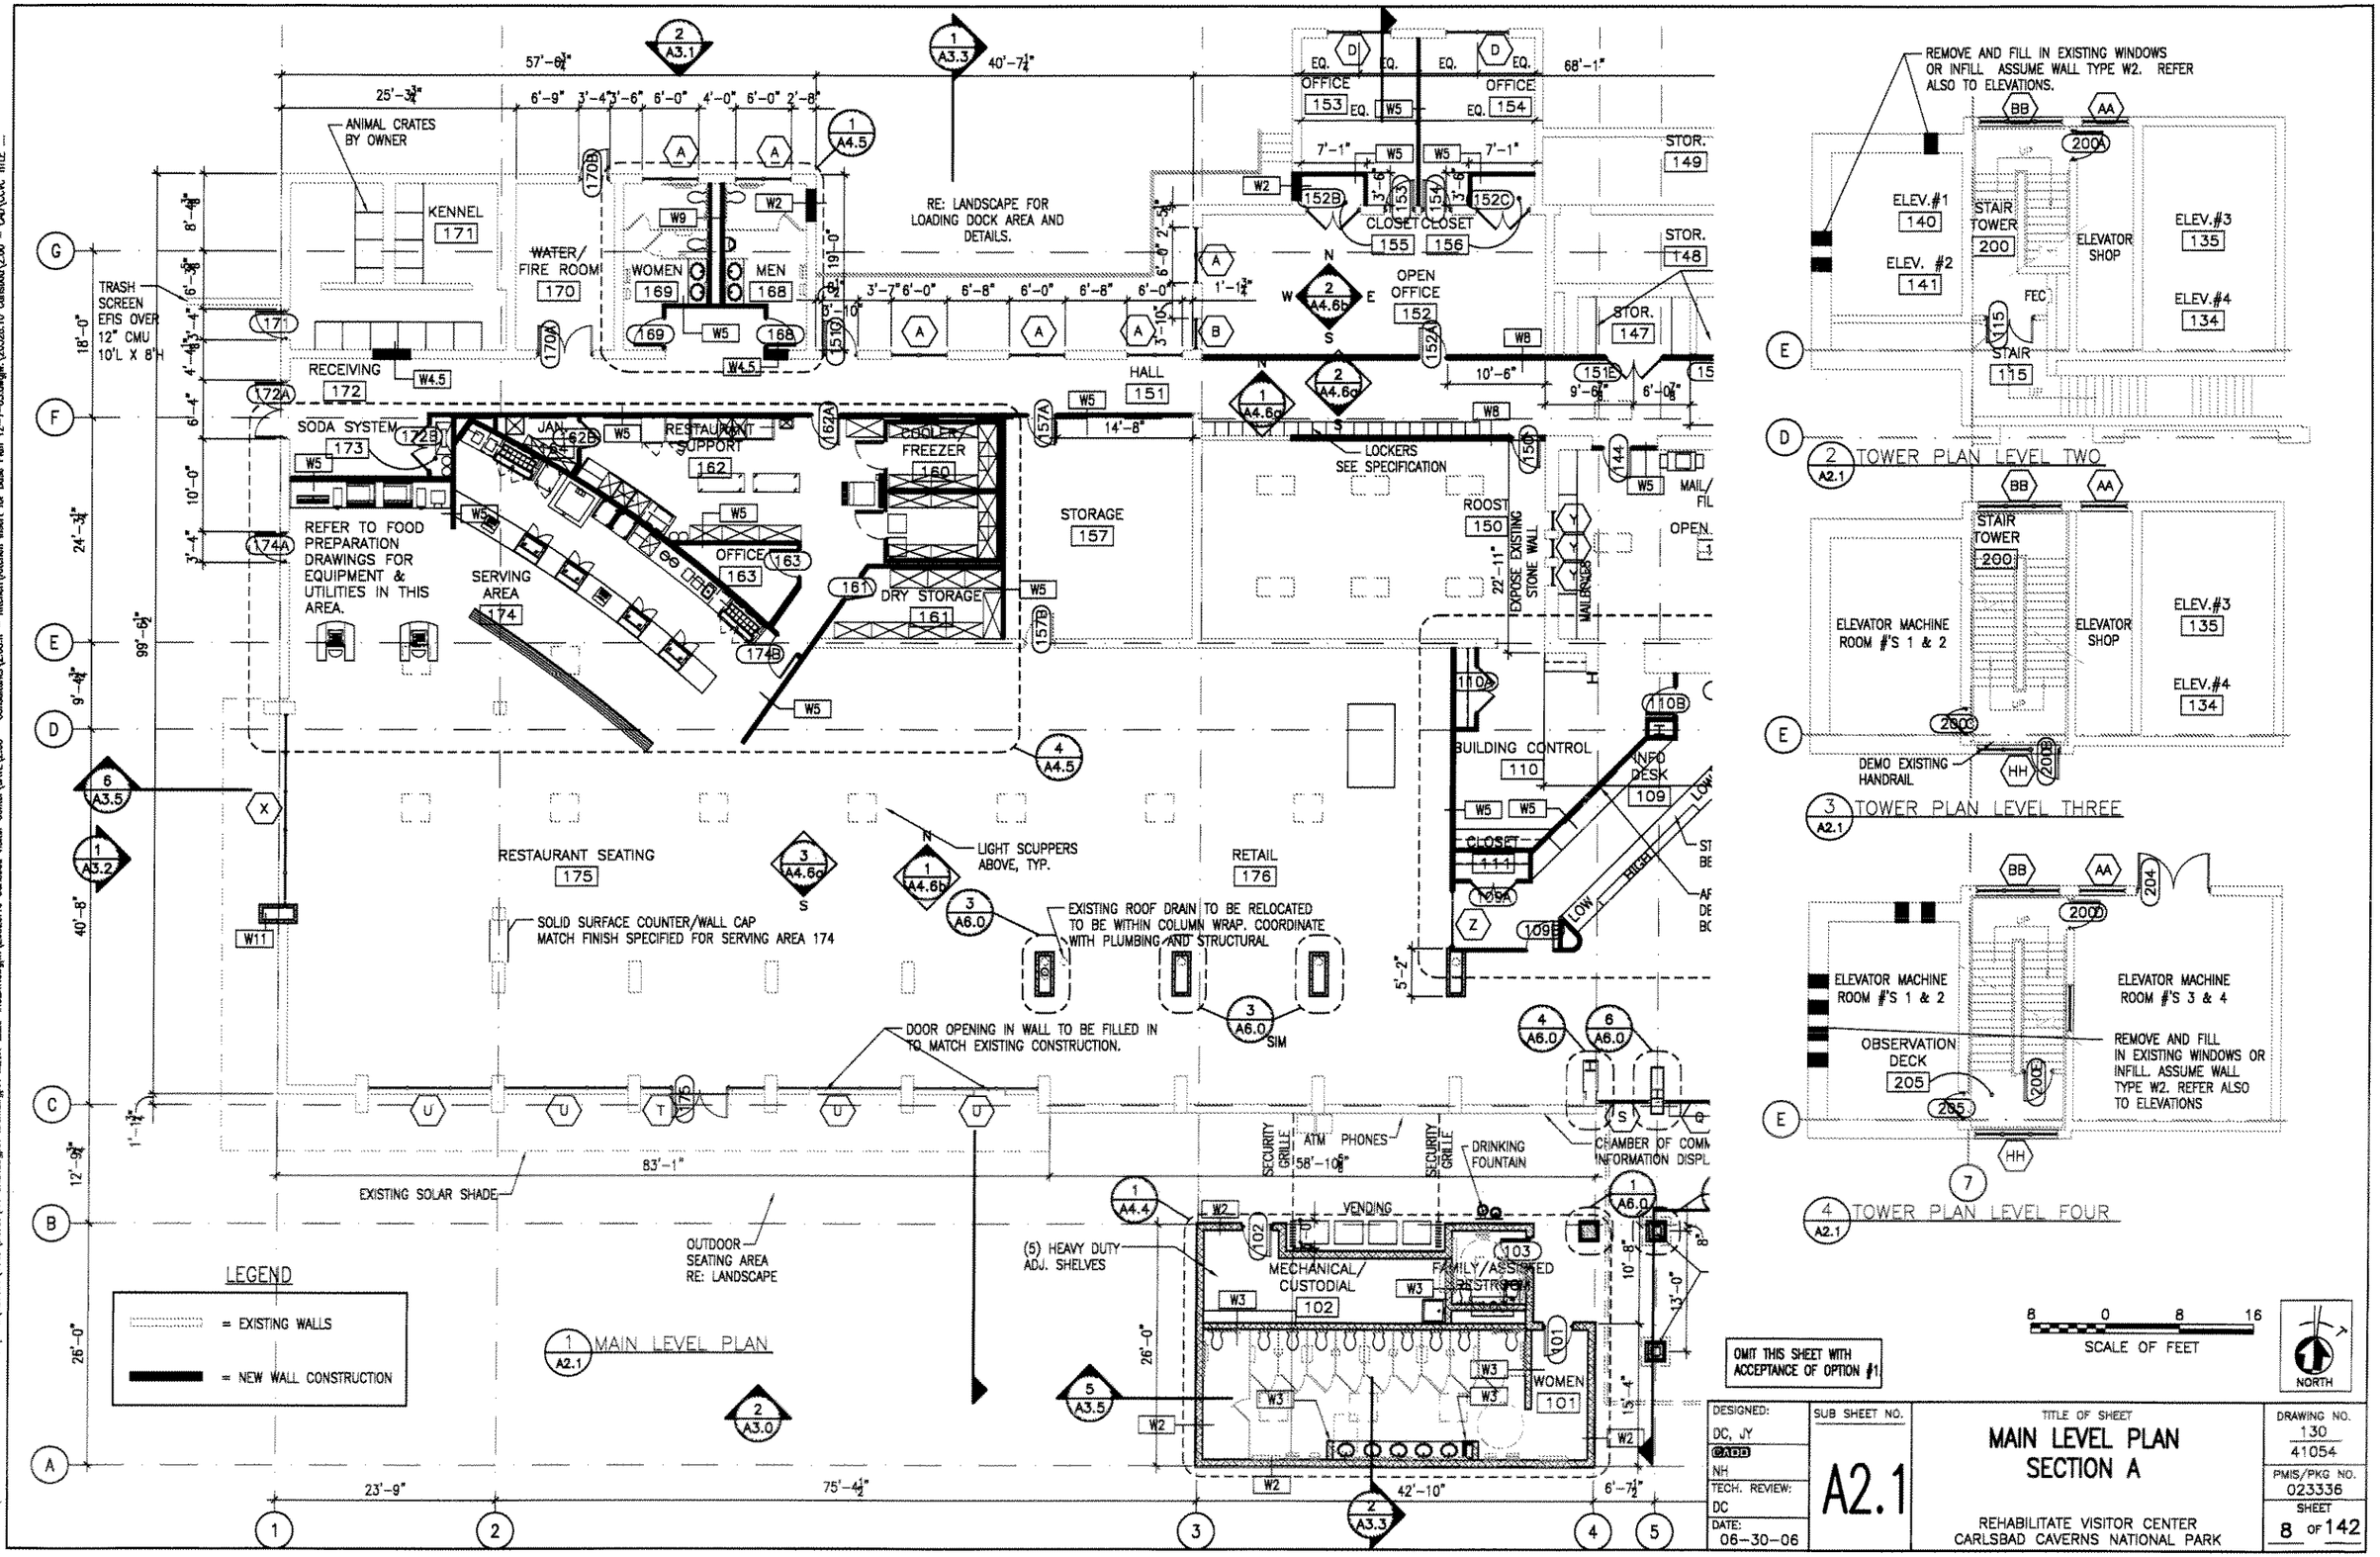

DESIGNED: DC, JY	SUB SHEET NO.	TITLE OF SHEET	DRAWING NO. 130 / 41054
CADD NH	A2.1	MAIN LEVEL PLAN SECTION A	PMIS/PKG NO. 023336
TECH. REVIEW: DC		REHABILITATE VISITOR CENTER CARLSBAD CAVERNS NATIONAL PARK	SHEET 8 OF 142
DATE: 06-30-06			

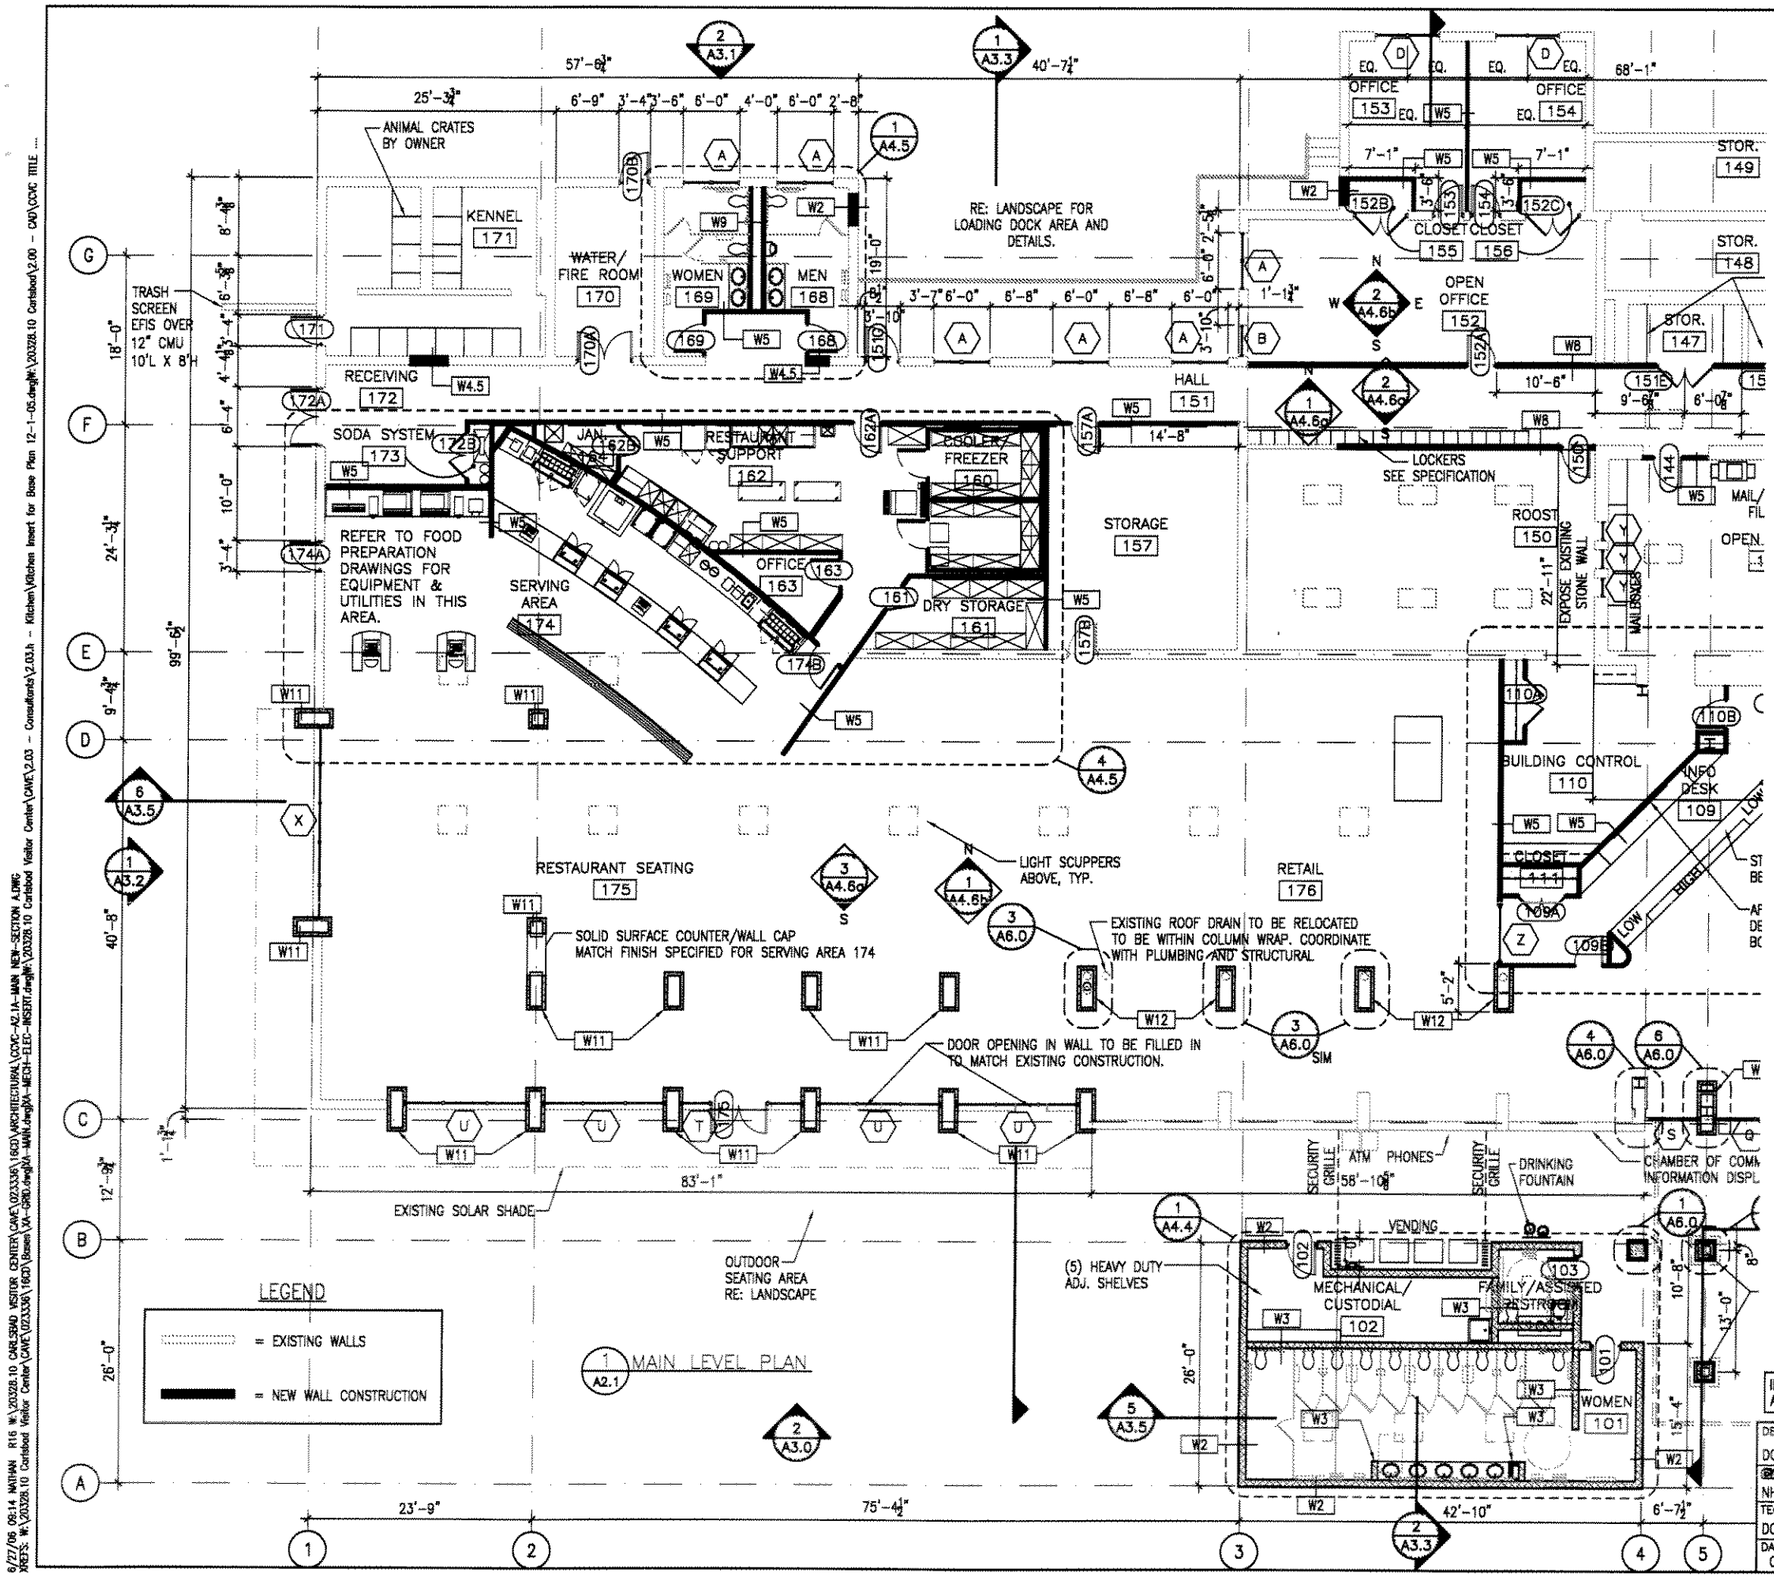

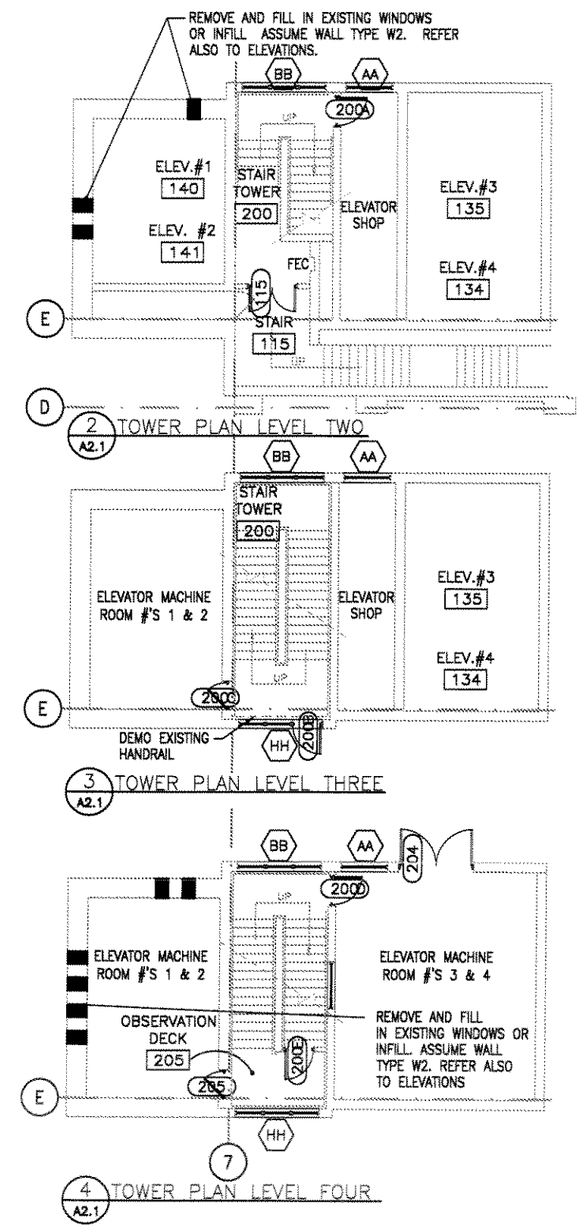

INCLUDE THIS SHEET WITH THE ACCEPTANCE OF OPTION 1.

8 0 8 16
SCALE OF FEET

NORTH

DESIGNED: DC, JY	SUB SHEET NO.	TITLE OF SHEET	DRAWING NO.
CADD NH	A2.1a	MAIN LEVEL PLAN SECTION A	130 41054
TECH. REVIEW: DC			PMIS/PKG NO. 023336
DATE: 06-30-06		REHABILITATE VISITOR CENTER CARLSBAD CAVERNS NATIONAL PARK	SHEET 8 OF 142

6/27/06 09:14 NATHAN R16 W:\20328.10 CARLSBAD VISITOR CENTER\CAVE\023336\16CD\ARCHITECTURAL\CONC-A2.1A-MAIN NEW-SECTION A.DWG
XREFS: W:\20328.10 Carlsbad Visitor Center\CAVE\023336\16CD\Bases\XA-GRID.dwg|XA-MAIN.dwg|XA-MECH-ELEC-INSERT.dwg|W:\20328.10 Carlsbad Visitor Center\CAVE\2.03 - Consultants\2.03.b - Kitchen\Kitchen Insert for Base Plan 12-1-05.dwg|W:\20328.10 Carlsbad Visitor Center\CAVE\2.00 - CAD\CONC TITLE ....

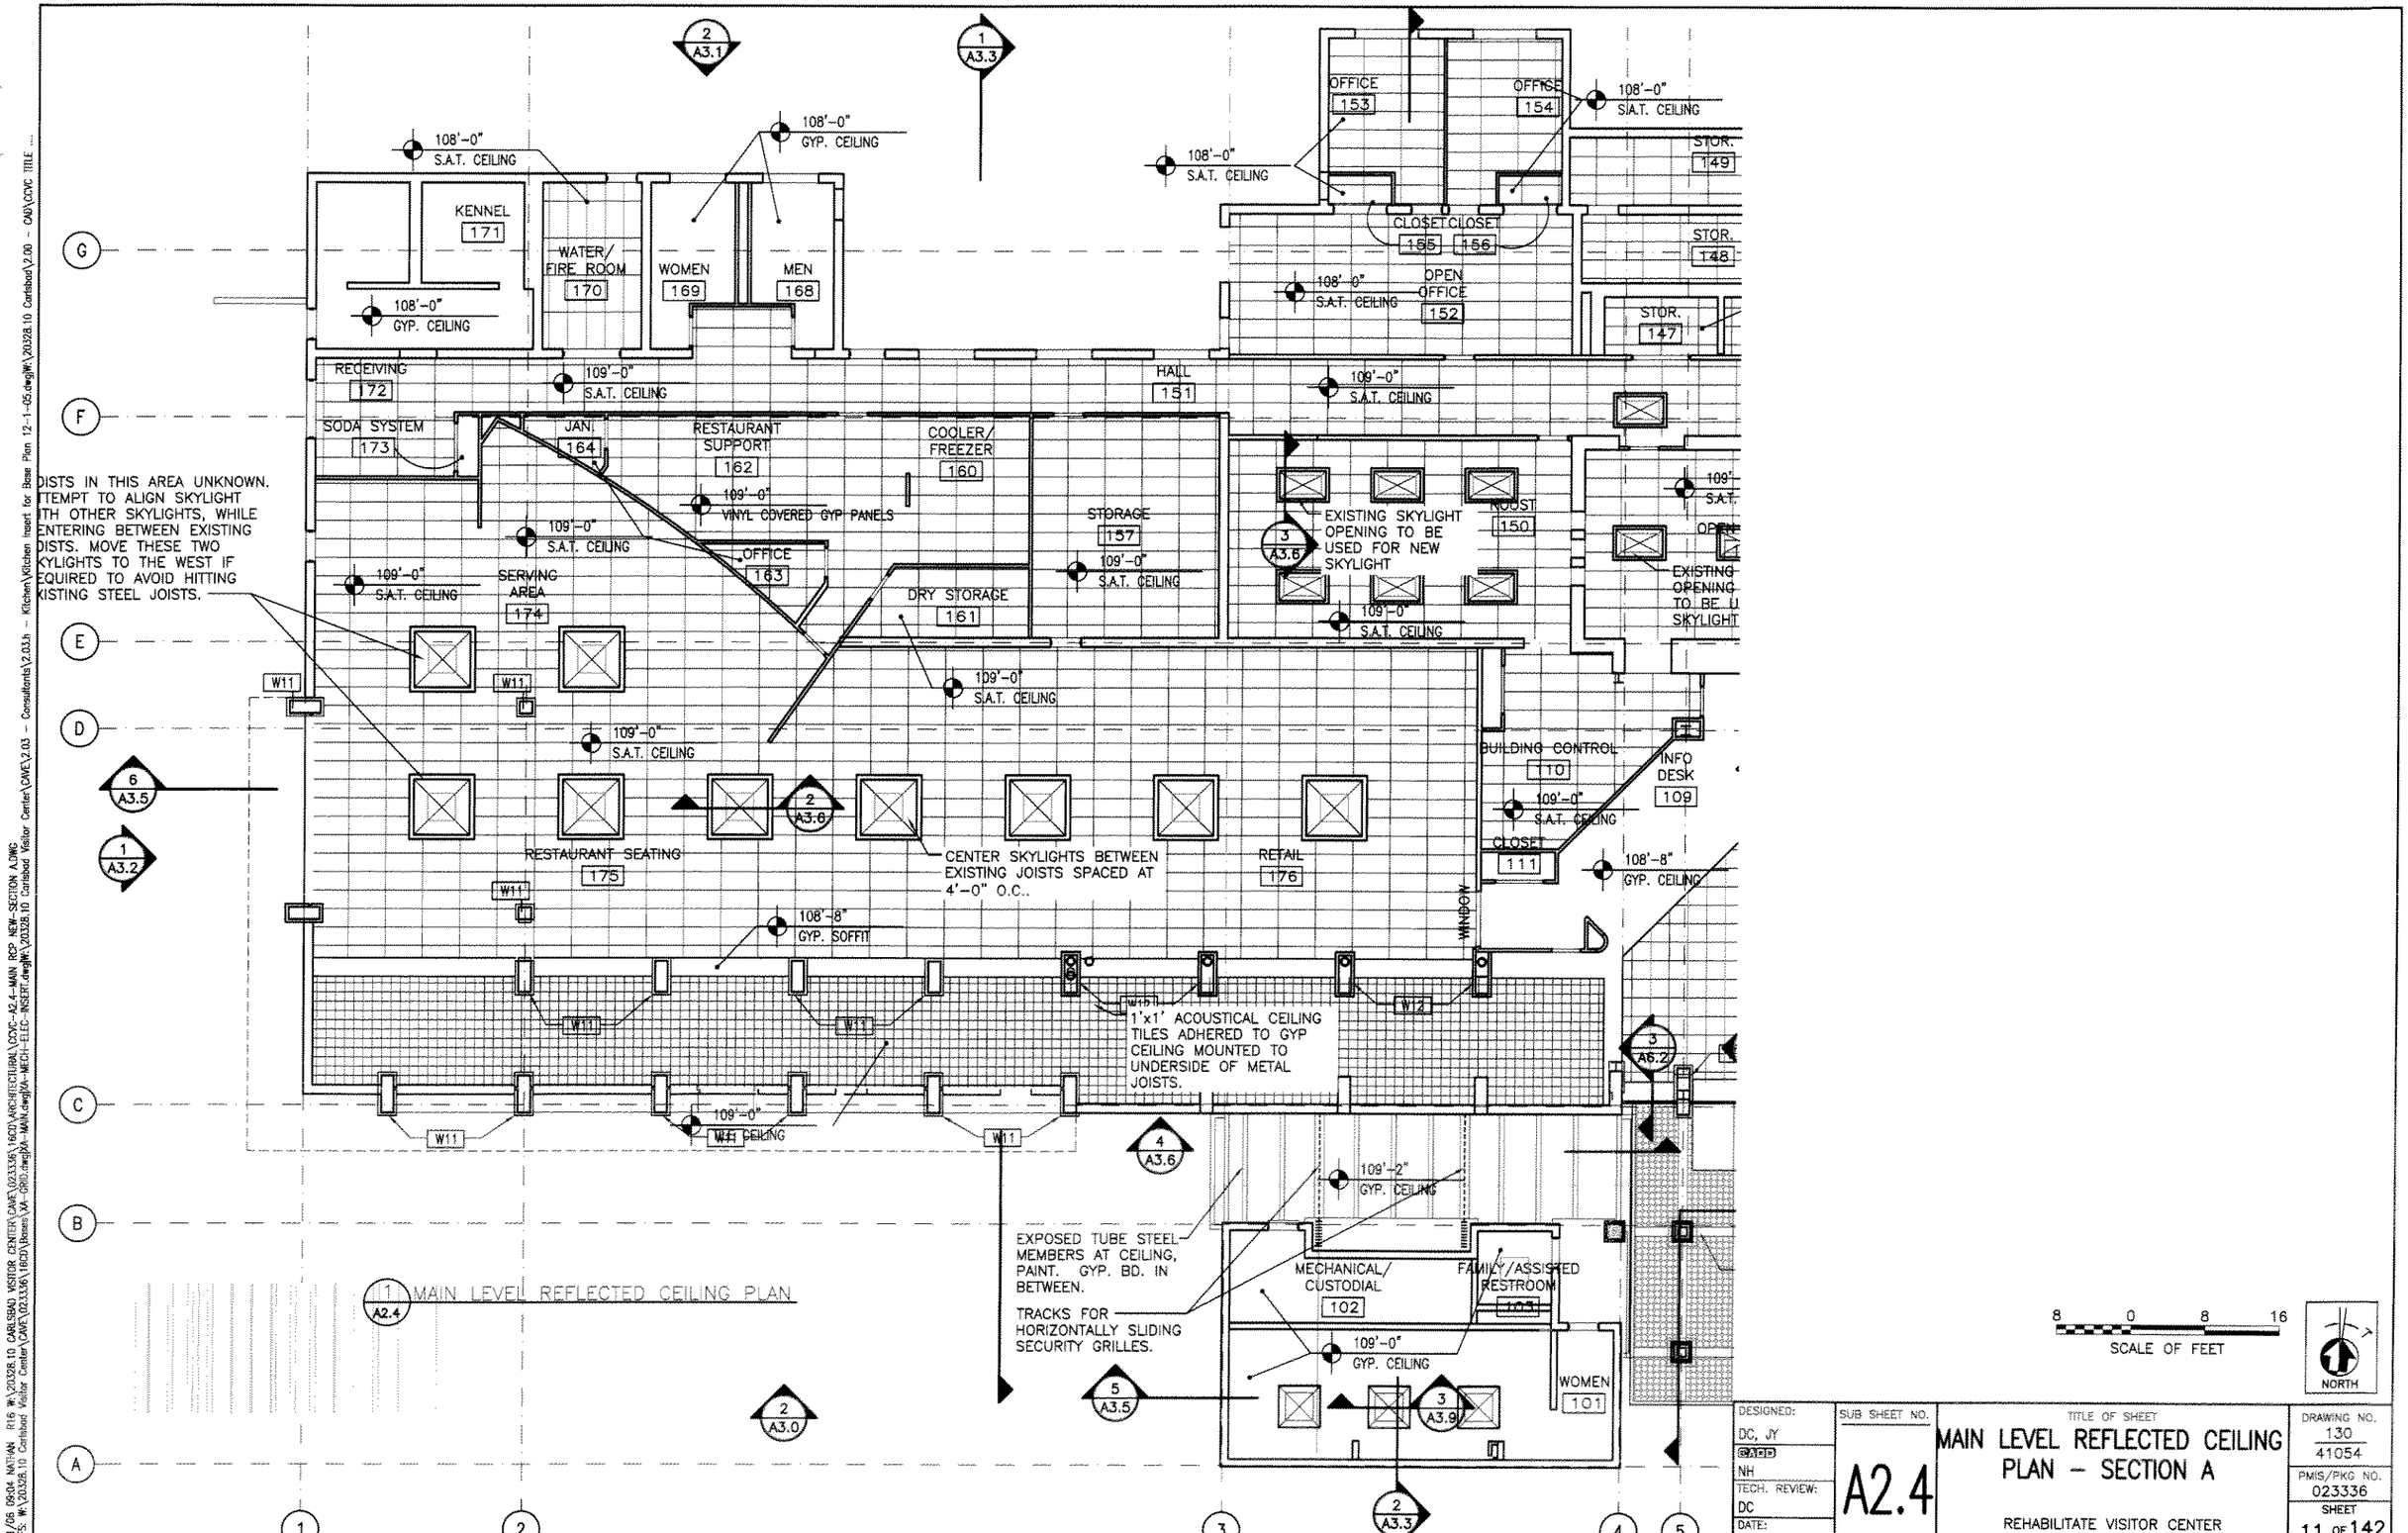

DESIGNED: DC, JY	SUB SHEET NO.	TITLE OF SHEET	DRAWING NO.
CADD NH	A2.4	MAIN LEVEL REFLECTED CEILING PLAN – SECTION A	130 / 41054
TECH. REVIEW: DC			PMIS/PKG NO. 023336
DATE: 06-30-06		REHABILITATE VISITOR CENTER CARLSBAD CAVERNS NATIONAL PARK	SHEET 11 OF 142

6/21/06 09:04 NATHAN R16 W:\20328.10 CARLSBAD VISITOR CENTER\CAVE\023336\1607\ARCHITECTURAL\CDVC-A2.4-MAIN RCP NEW-SECTION A.DWG
XREFS: W:\20328.10 Carlsbad Visitor Center\CAVE\023336\1607\Bases\XA-GRID.dwg|XA-MAIN.dwg|XA-MECH-ELEC-INSERT.dwg|W:\20328.10 Carlsbad Visitor Center\CAVE\2.03 - Consultants\2.03.h - Kitchen\Kitchen Insert for Base Plan 12-1-05.dwg|W:\20328.10 Carlsbad\2.00 - CAD\CDVC TITLE ...

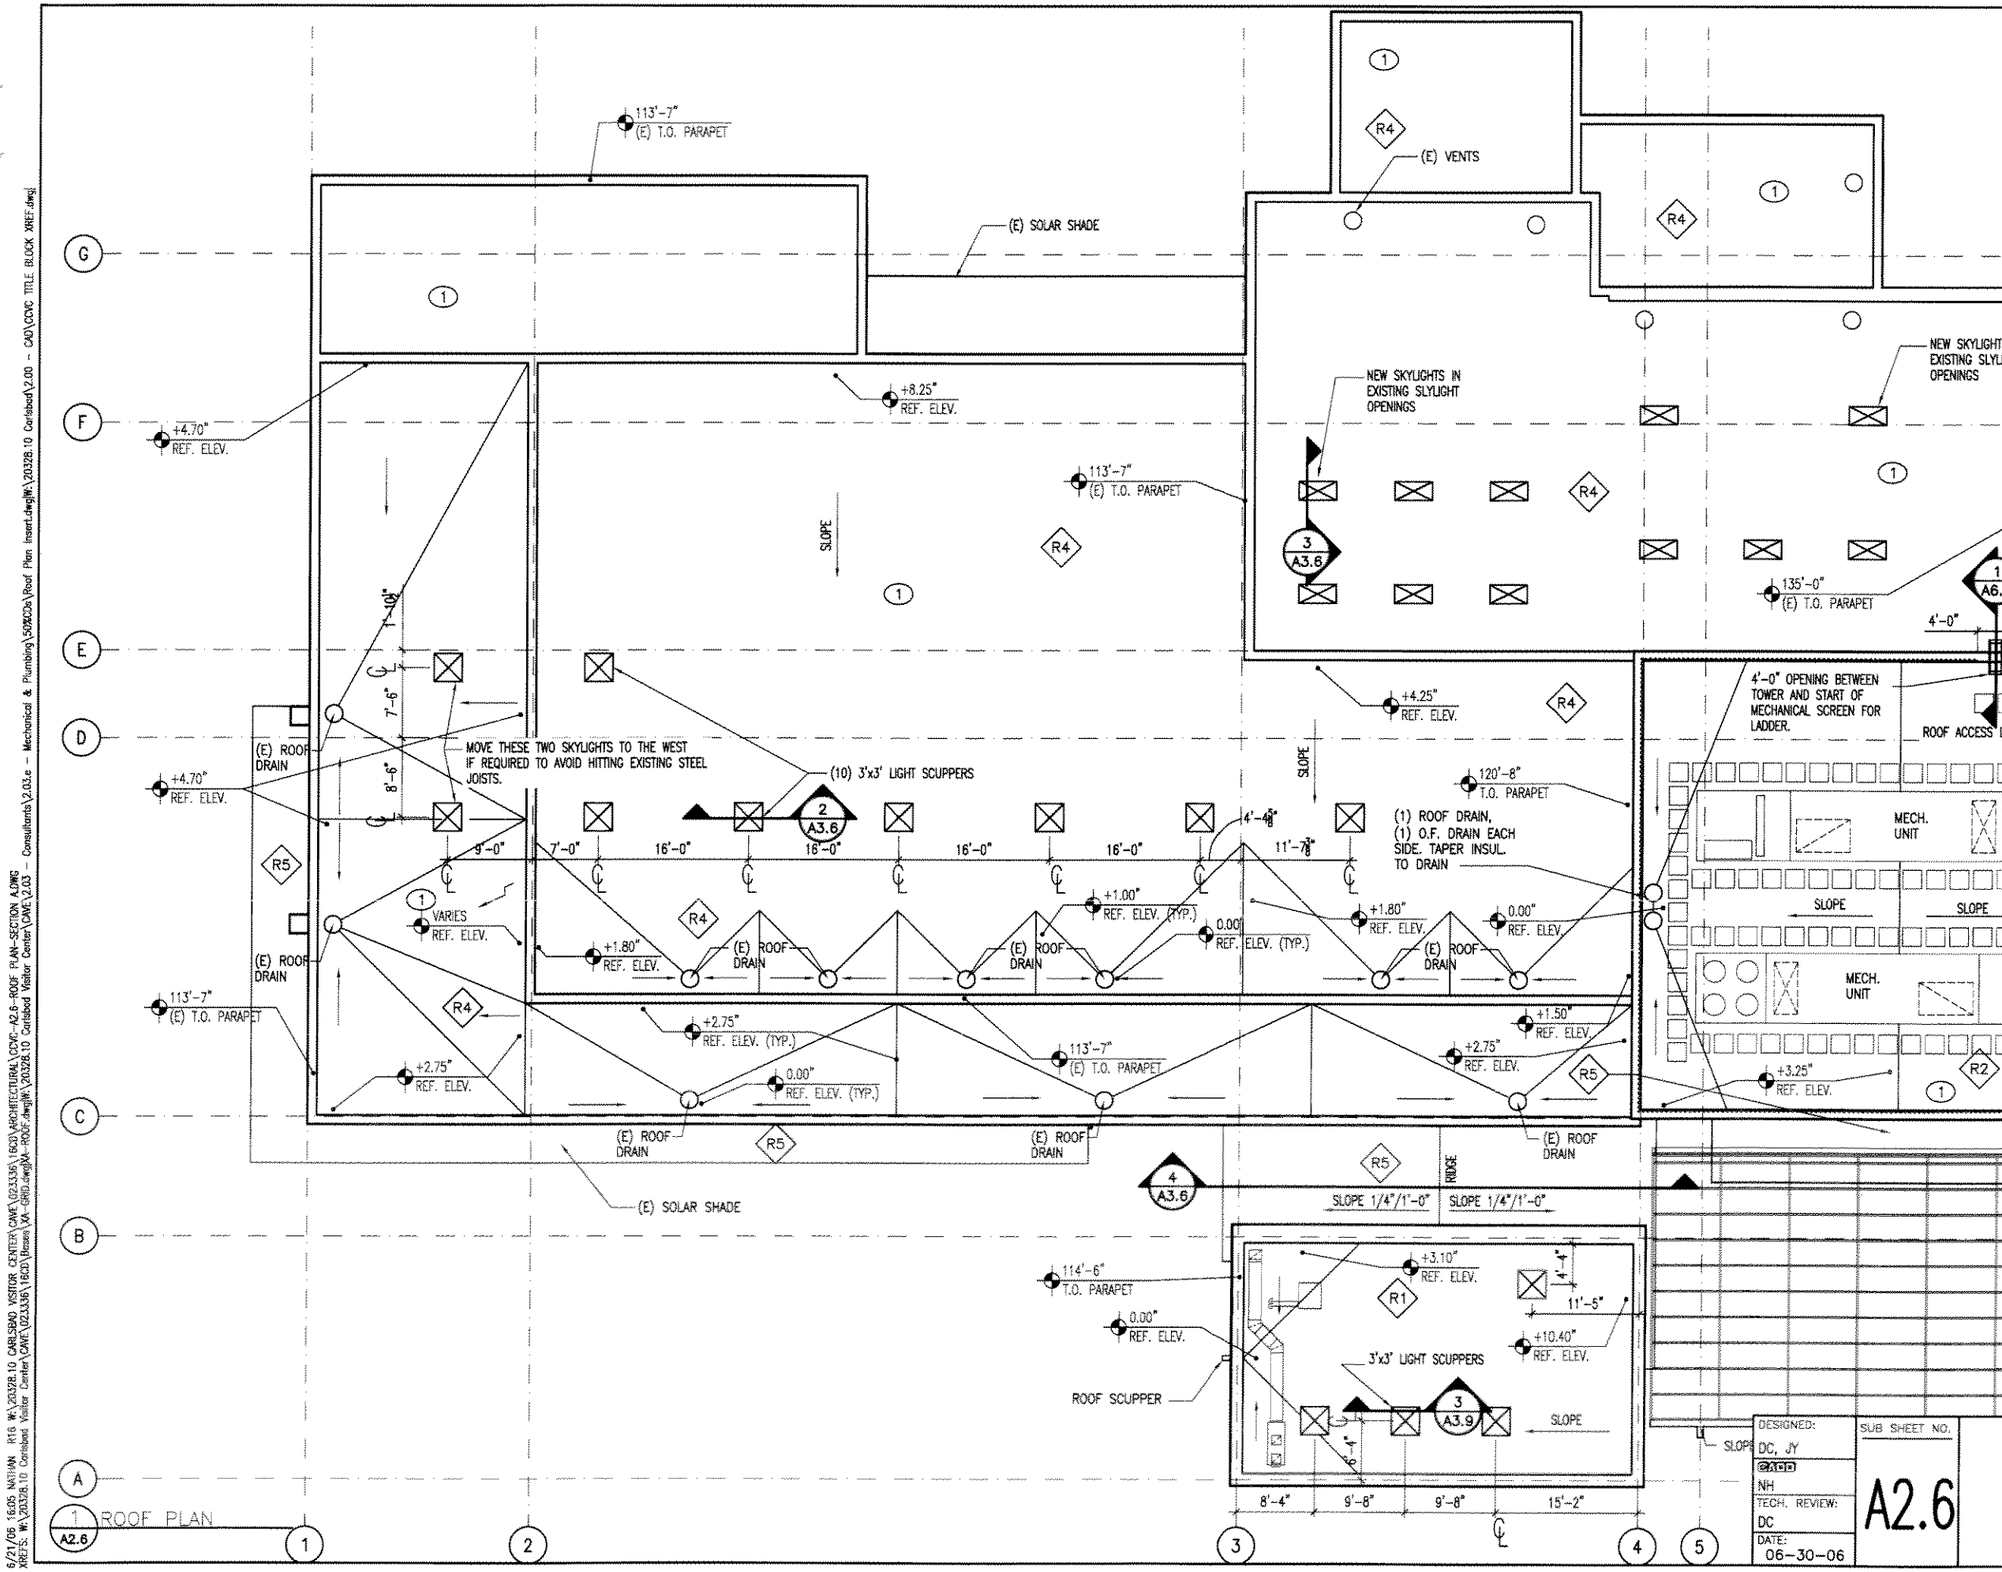

GENERAL ROOF NOTES:

1. NEW ROOFING SYSTEM OVER ENTIRE ROOF INCLUDING NEW INSULATION OVER EXISTING STRUCTURE. PROVIDE TAPERED AT FLAT ROOF CONDITIONS AND UNIFORM AT TAPERED CONCRETE DECKING. CONTRACTOR TO COORDINATE WITH SECTION DRAWINGS TO VERIFY IF INSULATION TO BE TAPERED OR UNIFORM THICKNESS TO ACHIEVE DESIRED SLOPES.

2. DUE TO INCOMPLETE DOCUMENTATION OF EXISTING CONDITIONS:
   - BASELINE REFERENCE ELEVATIONS ARE PROVIDED AT EXISTING AND NEW ROOF DRAINS,
     0.00" REF. ELEV.
   - RELATIVE SLOPE INCREASES ARE SHOWN AT PITCHED CONDITIONS FOR ESTIMATING PURPOSES. ALL SLOPES ARE SHOWN AT 1/8"/1'-0" MIN. TO MATCH EXIST.
     +3.75" REF. ELEV.
   - EXISTING ROOFS WITH NO DRAIN INFORMATION CONTAIN INSUFFICIENT EXISTING DOCUMENTATION FOR REFERENCE ELEVATIONS. CONTRACTOR TO INTERPOLATE INSULATION AND SLOPING INFORMATION TO CONFORM TO THESE DOCUMENTS. VERIFY EXISTING CONDITIONS IN FIELD.

3. NEW ROOFS TO SLOPE AT 1/4"/1'-0".
4. CRICKET ALL NEW MECHANICAL UNITS, EXISTING AND NEW SKYLIGHTS AS REQUIRED FOR POSITIVE SLOPE DRAINAGE.

INCLUDE THIS SHEET WITH THE ACCEPTANCE OF OPTION 2. THIS DRAWING REFLECTS EXTENDED ROOF REPLACEMENT

16 0 16 32
SCALE OF FEET

NORTH

DESIGNED: DC, JY	SUB SHEET NO.	TITLE OF SHEET	DRAWING NO. 130 / 41054
CADD NH	A2.6	ROOF PLAN SECTION A	PMIS/PKG NO. 023336
TECH. REVIEW: DC		REHABILITATE VISITOR CENTER CARLSBAD CAVERNS NATIONAL PARK	SHEET 13 OF 142
DATE: 06-30-06			

6/21/06 16:05 NATHAN R16 W:\20328.10 CARLSBAD VISITOR CENTER\CAVE\023336\16CD\ARCHITECTURAL\CCVC-A2.6-ROOF PLAN-SECTION A.DWG
XREFS: W:\20328.10 Carlsbad Visitor Center\CAVE\023336\16CD\Bases\XA-GRID.dwg\XA-ROOF.dwg\W:\20328.10 Carlsbad Visitor Center\CAVE\2.03 - Consultants\2.03.e - Mechanical & Plumbing\50%CDs\Roof Plan Insert.dwg\W:\20328.10 Carlsbad\2.00 - CAD\CCVC TITLE BLOCK XREF.dwg

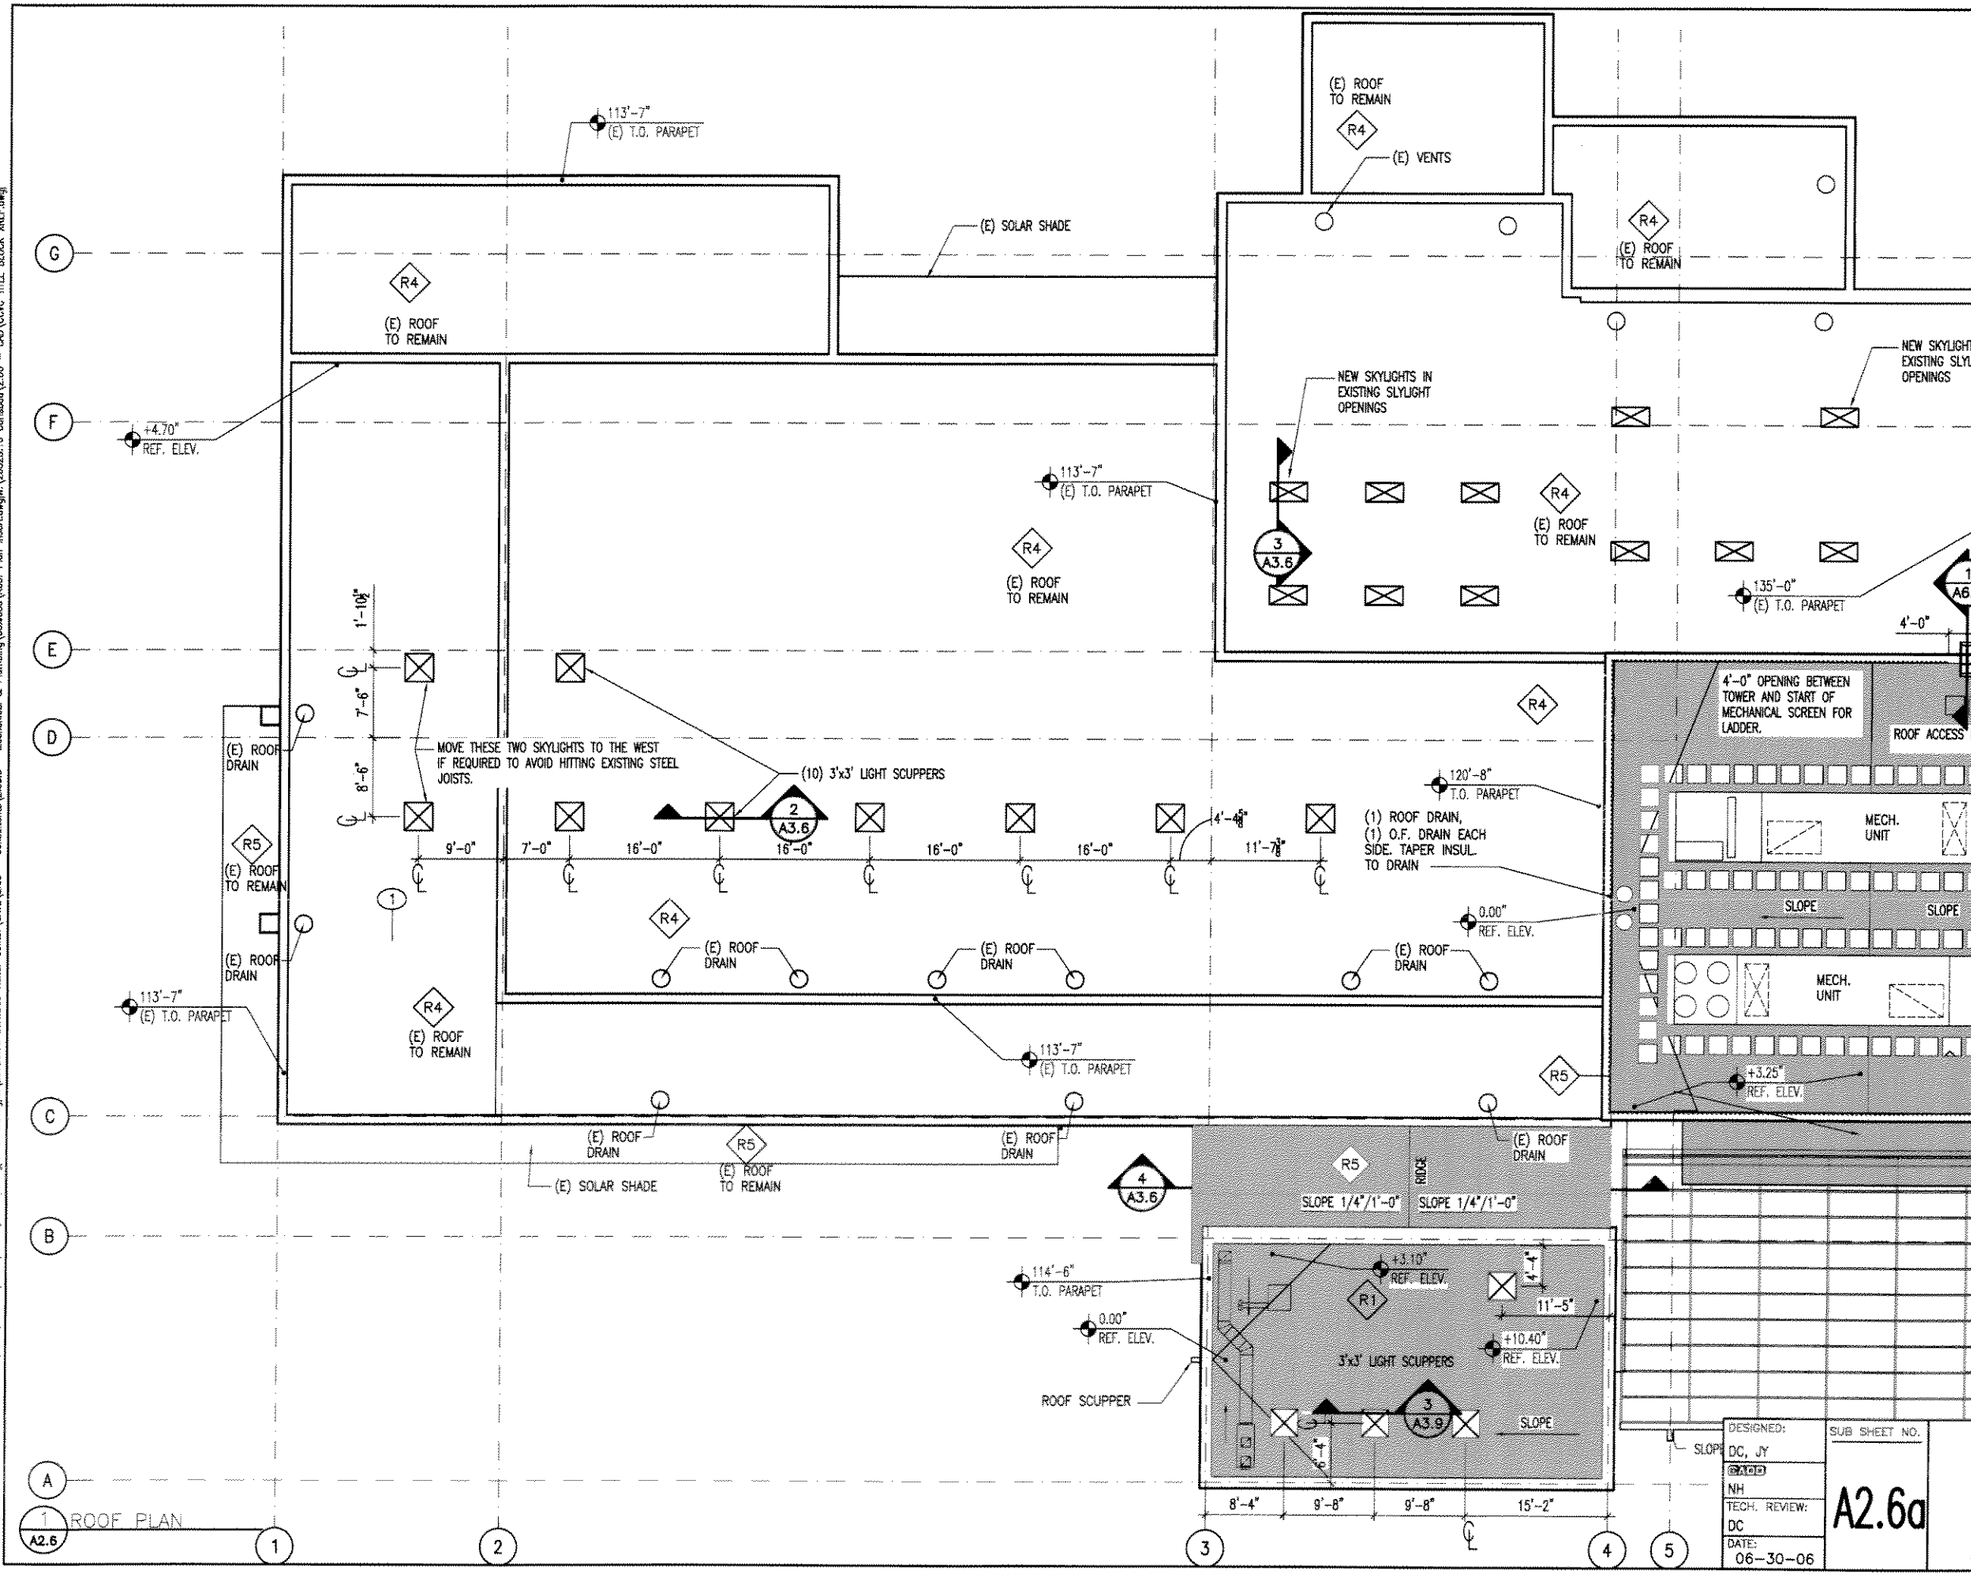

GENERAL ROOF NOTES:

1. PATCH AND REPAIR EXISTING ROOF AT LOCATION OF ALL NEW WORK.
2. ROOFS TO SLOPE AT 1/4" / 1'-0"
3. CRICKET ALL NEW MECHANICAL UNITS, EXISTING AND NEW SKYLIGHTS AS REQUIRED FOR POSITIVE SLOPE DRAINAGE.
4. SEE ROOF TYPES REFERENCED ON A0.2
5. SHADED AREA DENOTES ROOF SYSTEM WITH NEW STRUCTURE BELOW

OMIT THIS SHEET WITH THE ACCEPTANCE OF OPTION 2

16 0 16 32
SCALE OF FEET

NORTH

DESIGNED: DC, JY	SUB SHEET NO.	TITLE OF SHEET	DRAWING NO. 130 / 41054
CADD: NH	A2.6a	ROOF PLAN SECTION A	PMIS/PKG NO. 023336
TECH. REVIEW: DC		REHABILITATE VISITOR CENTER CARLSBAD CAVERNS NATIONAL PARK	SHEET 13 OF 142
DATE: 06-30-06			

6/21/06 12:17 NATHAN R16 W:\20328.10 CARLSBAD VISITOR CENTER\CAVE\023336\16CD\ARCHITECTURAL\CCVC-A2.6A-ROOF PLAN-SECTION A.DWG
XREFS: W:\20328.10 Carlsbad Visitor Center\CAVE\023336\16CD\Bases\XA-GRID.dwg|XA-ROOF.dwg|W:\20328.10 Carlsbad Visitor Center\CAVE\2.03 - Consultants\2.03.e - Mechanical & Plumbing\50%CDs\Roof Plan Insert.dwg|W:\20328.10 Carlsbad\2.00 - CAD\CCVC TITLE BLOCK XREF.dwg

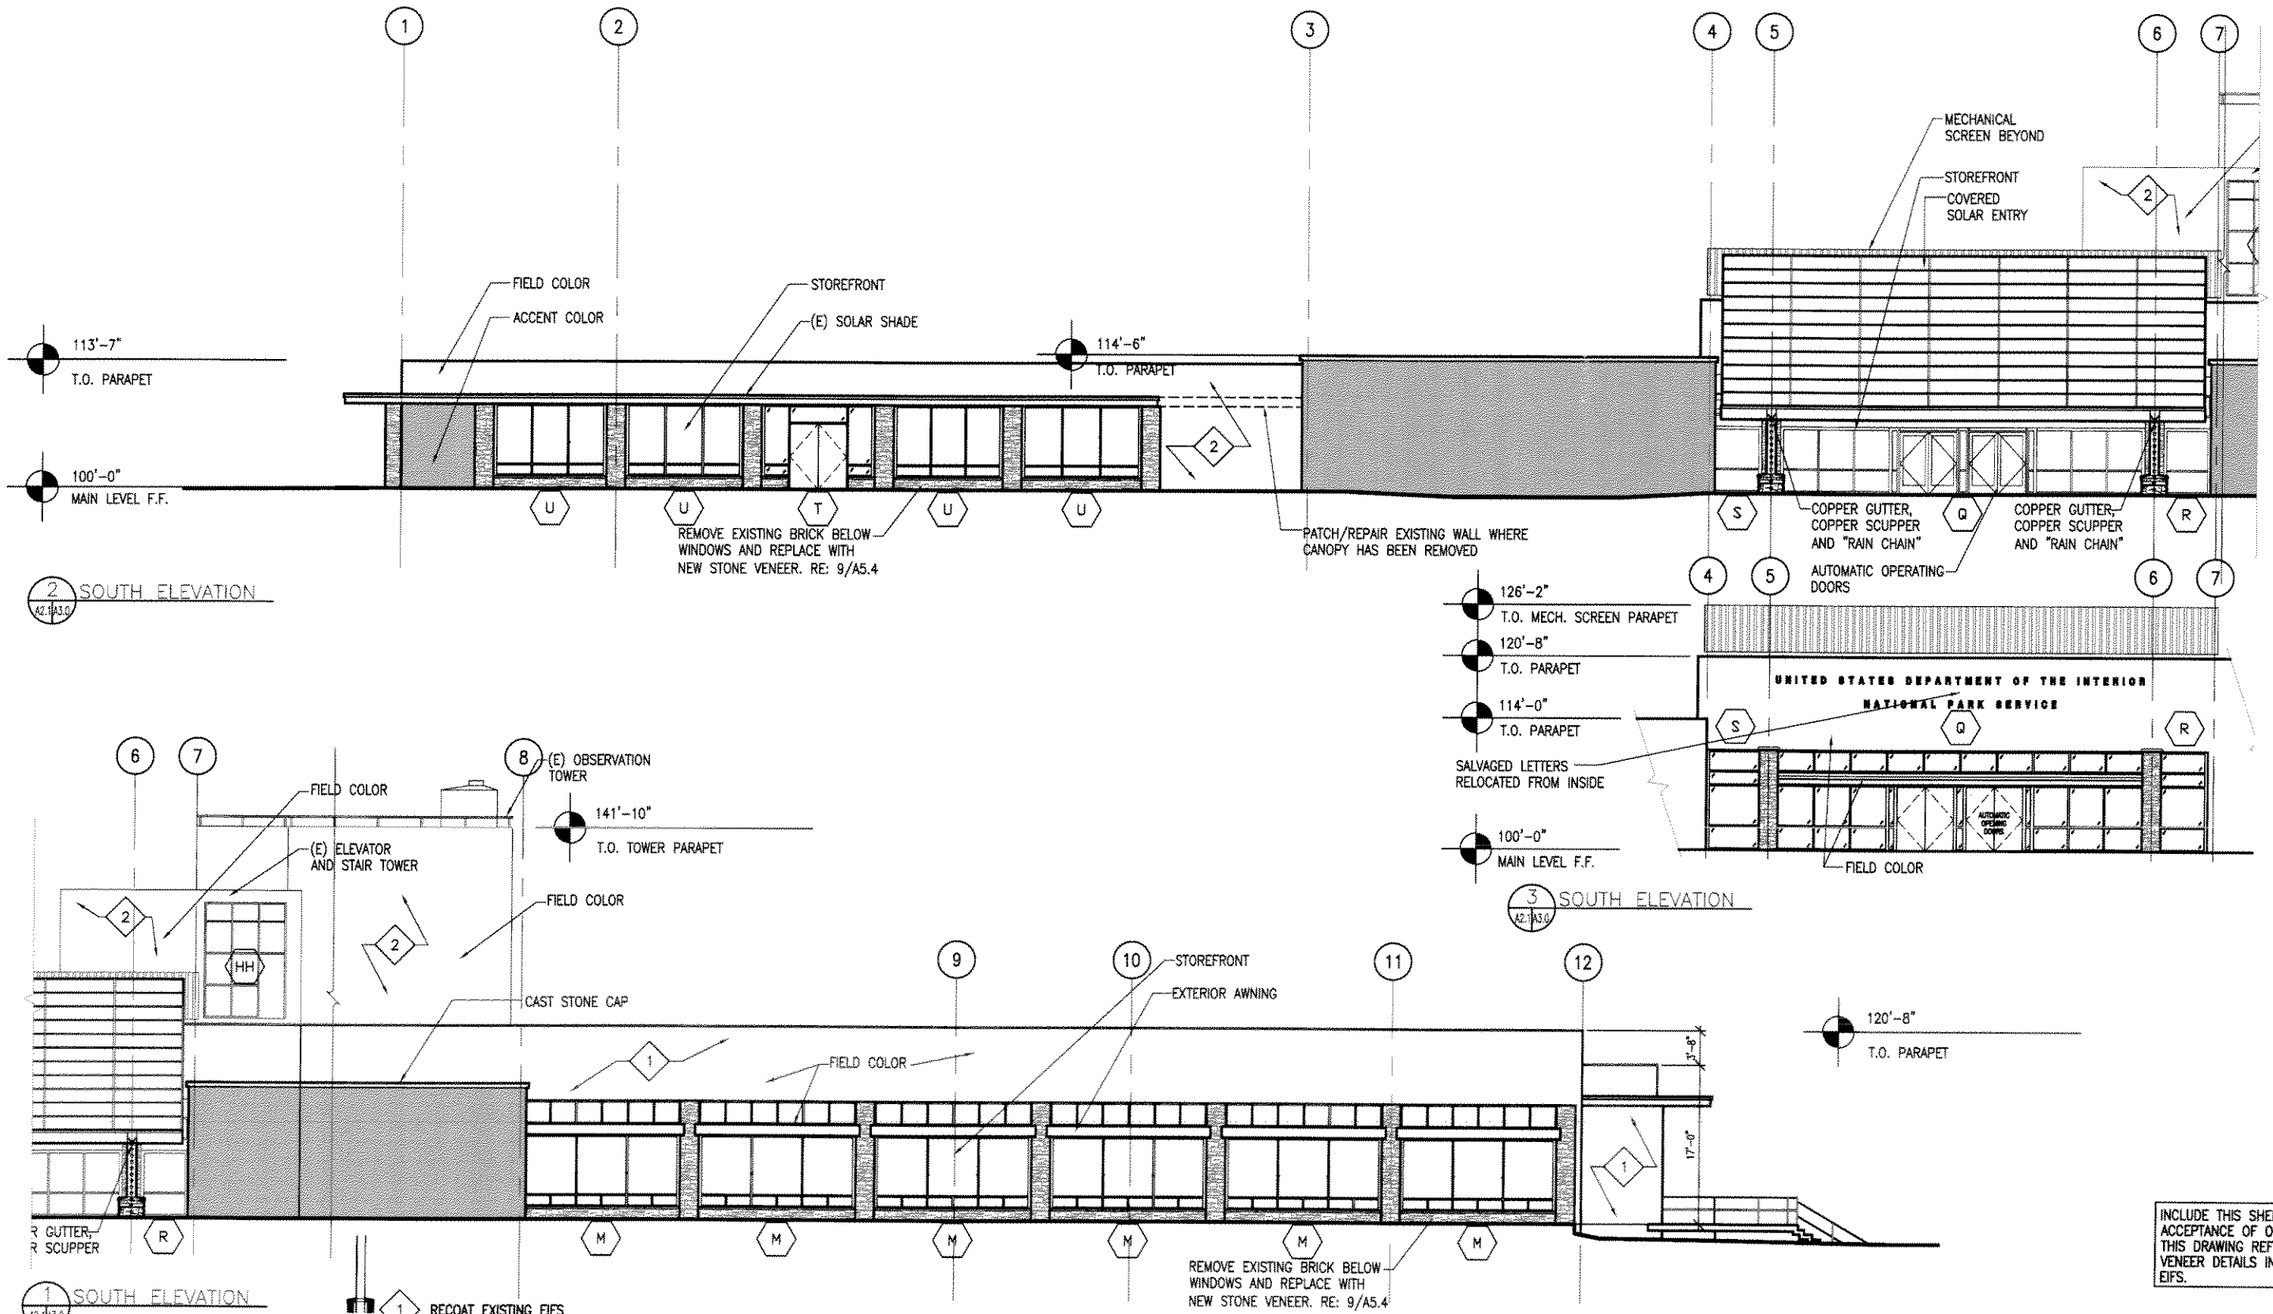

INCLUDE THIS SHEET WITH THE ACCEPTANCE OF OPTION 1. THIS DRAWING REFLECTS STONE VENEER DETAILS IN LIEU OF EIFS.

DESIGNED: DC, JY	SUB SHEET NO.	TITLE OF SHEET	DRAWING NO.
DRAWN: NH	A3.0	ELEVATIONS	130 / 41054
TECH. REVIEW: DC			PMIS/PKG NO. 023336
DATE: 06-30-06		REHABILITATE VISITOR CENTER CARLSBAD CAVERNS NATIONAL PARK	SHEET 14 OF 142

6/22/06 10:00 NATHAN R16 W:\20328.10 CARLSBAD VISITOR CENTER\CAVE\023336\16CD\ARCHITECTURAL\CCVC-A3.0-ELEVATIONS.DWG XREFS: W:\20328.10 CARLSBAD\2.00 - CAD\CCVC TITLE BLOCK XREF.DWG; W:\20328.10 CARLSBAD VISITOR CENTER\CAVE\023336\16CD\BASES\XA-ELEVATION.DWG;

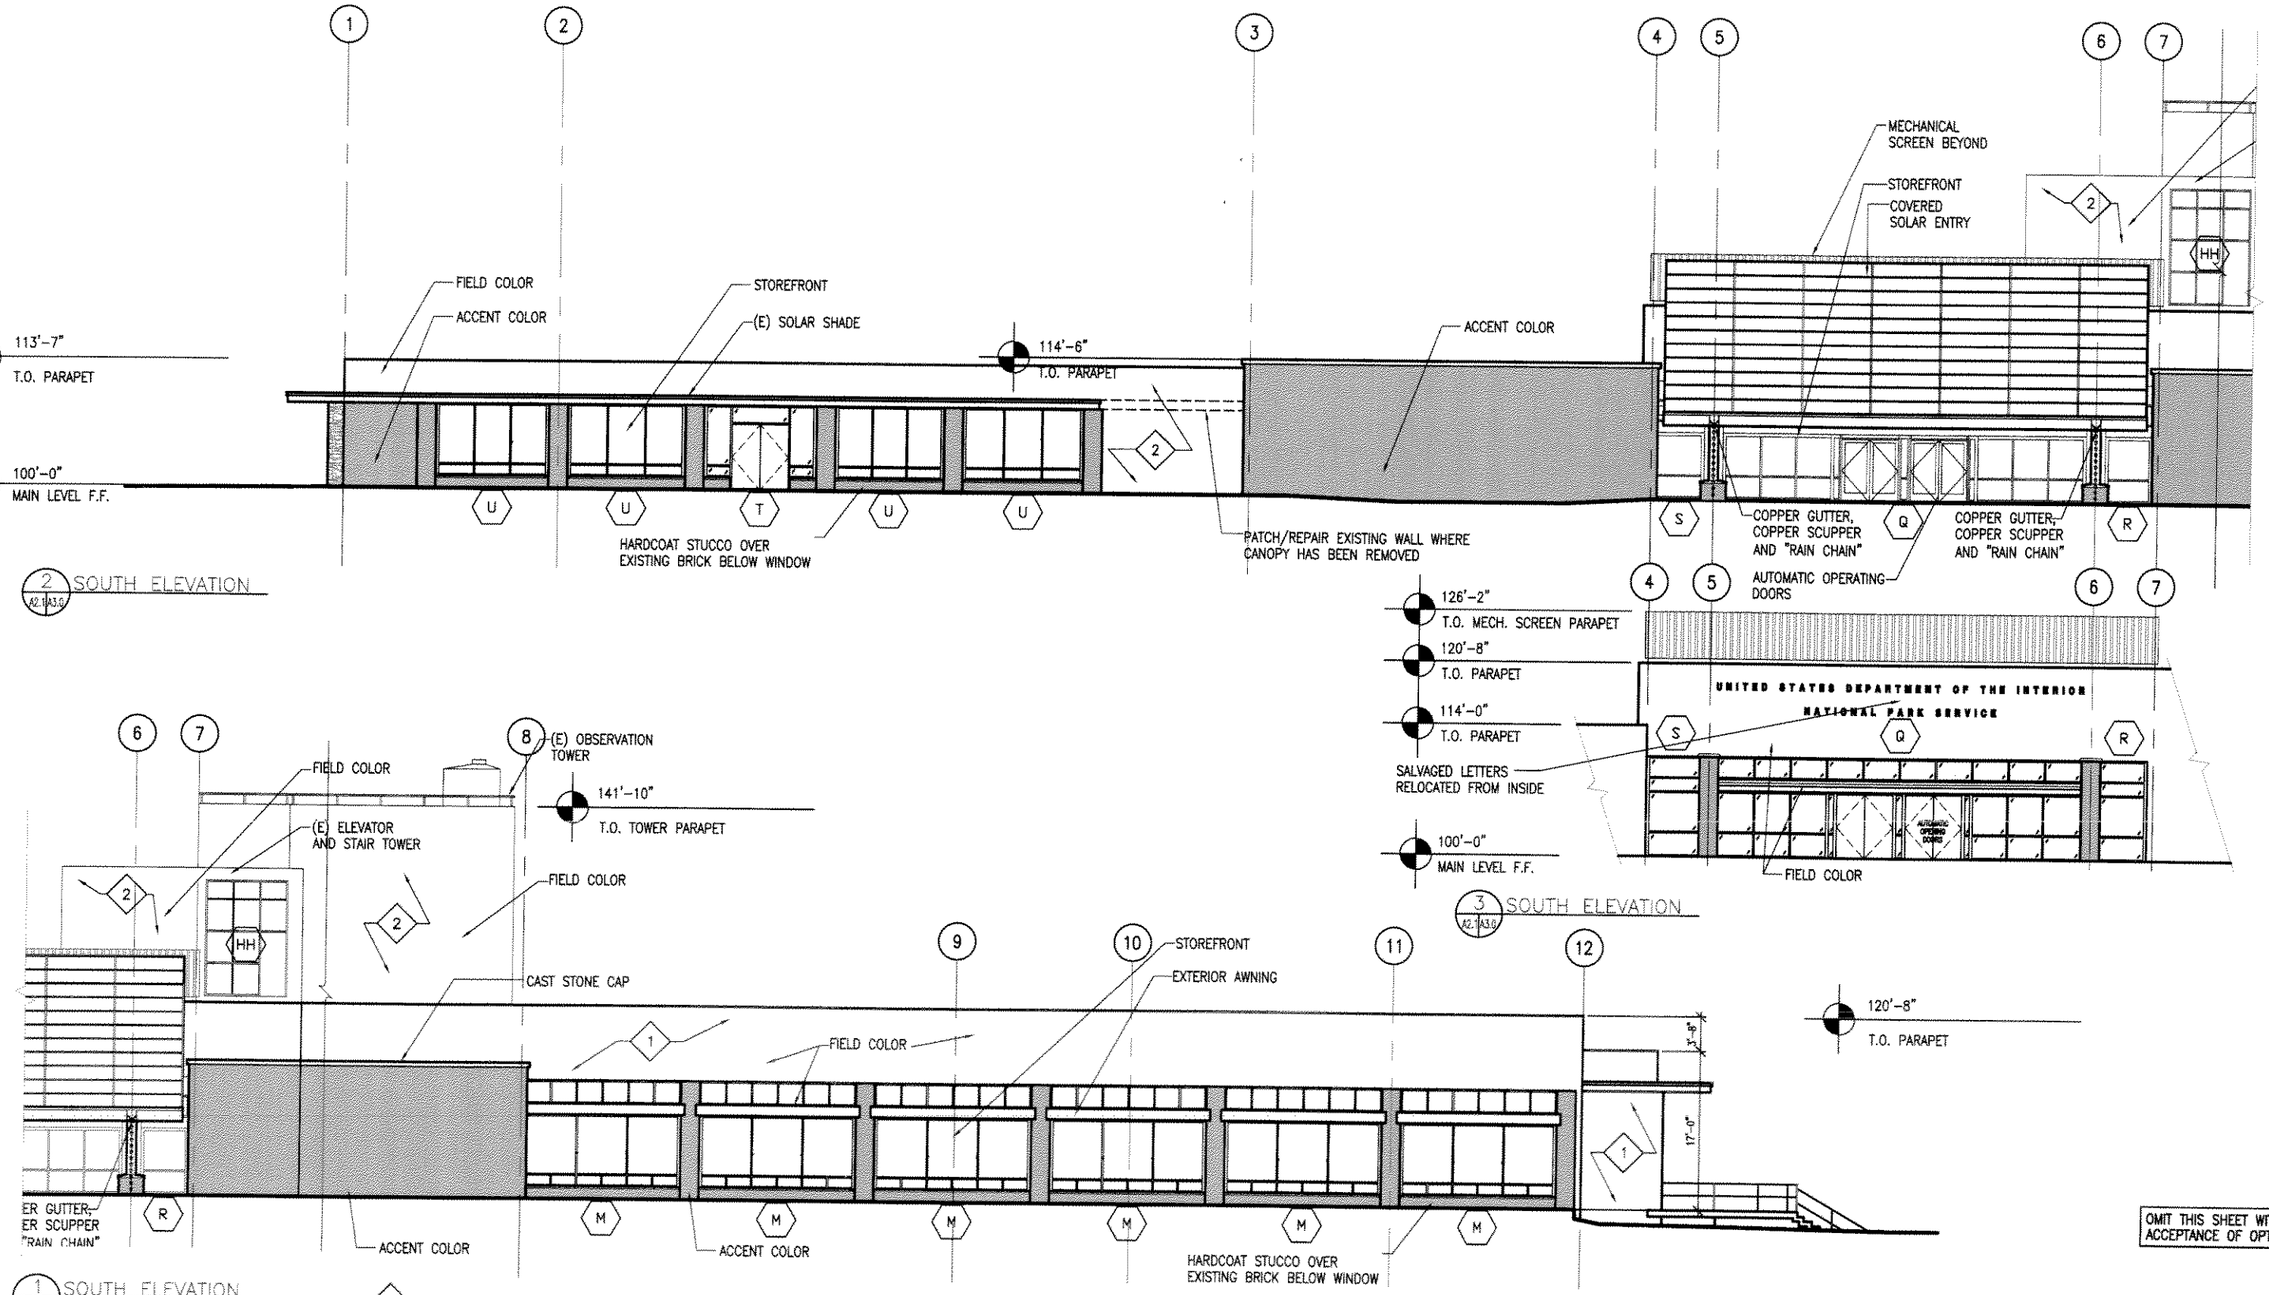

OMIT THIS SHEET WITH THE ACCEPTANCE OF OPTION 1

8 0 8 16
SCALE OF FEET

DESIGNED: DC, JY	SUB SHEET NO.	TITLE OF SHEET	DRAWING NO.
DRAWN: NH	A3.0a	ELEVATIONS	130 / 41054
TECH. REVIEW: DC			PMIS/PKG NO. 023336
DATE: 06-30-06		REHABILITATE VISITOR CENTER CARLSBAD CAVERNS NATIONAL PARK	SHEET 14 OF 142

6/22/06 09:35 NATHAN R16 W:\20328.10 CARLSBAD VISITOR CENTER\CAVE\023336\16CD\ARCHITECTURAL\CCVC-A3.0A-ELEVATIONS.DWG XREFS: W:\20328.10 CARLSBAD\2.00 - CAD\CCVC TITLE BLOCK XREF.DWG; W:\20328.10 CARLSBAD VISITOR CENTER\CAVE\023336\16CD\BASES\XA-ELEVATION.DWG;

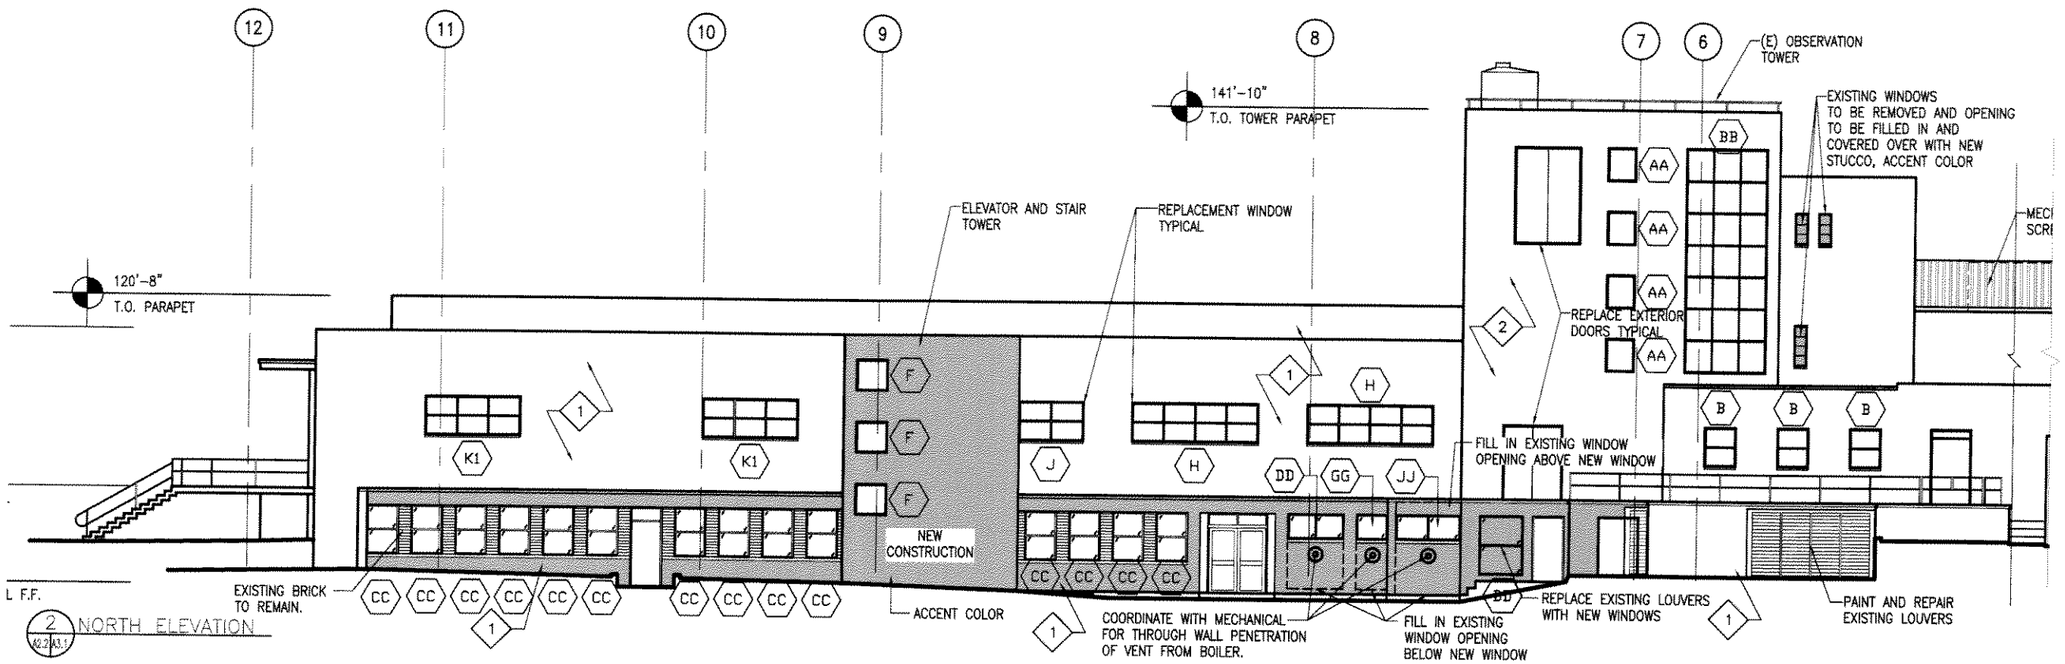

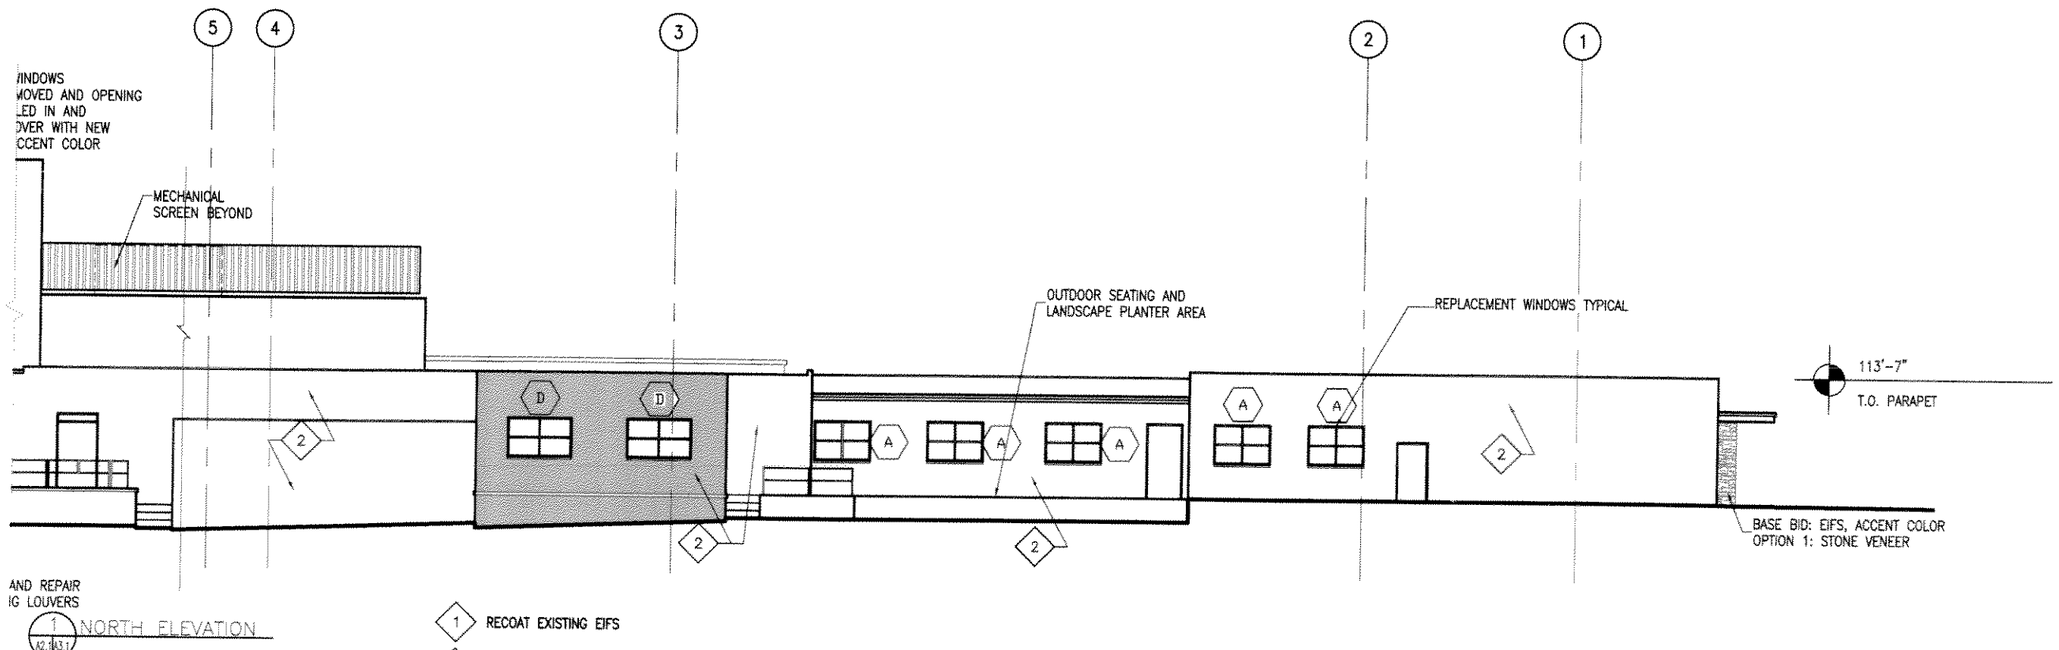

1 RECOAT EXISTING EIFS

2 NEW FINISH COAT SYSTEM ON EXISTING CMU/CONCRETE WALL

ACCENT COLOR

8 0 8 16
SCALE OF FEET

DESIGNED: DC, JY	SUB SHEET NO. A3.1	TITLE OF SHEET ELEVATIONS	DRAWING NO. 130 / 41054
CADD NH			PMIS/PKG NO. 023336
TECH. REVIEW: DC		REHABILITATE VISITOR CENTER CARLSBAD CAVERNS NATIONAL PARK	SHEET 15 OF 142
DATE: 06-30-06			

5/22/06 17:00 NATHAN R18 W:\20328.10 CARLSBAD VISITOR CENTER\CAVE\023336\18CD\ARCHITECTURAL\CCVC-A3.1-ELEVATIONS.DWG XREFS: W:\20328.10 CARLSBAD\2.00 - CAD\CCVC TITLE BLOCK XREF.DWG; W:\20328.10 CARLSBAD VISITOR CENTER\CAVE\023336\18CD\BASES\XA-ELEVATION.DWG;

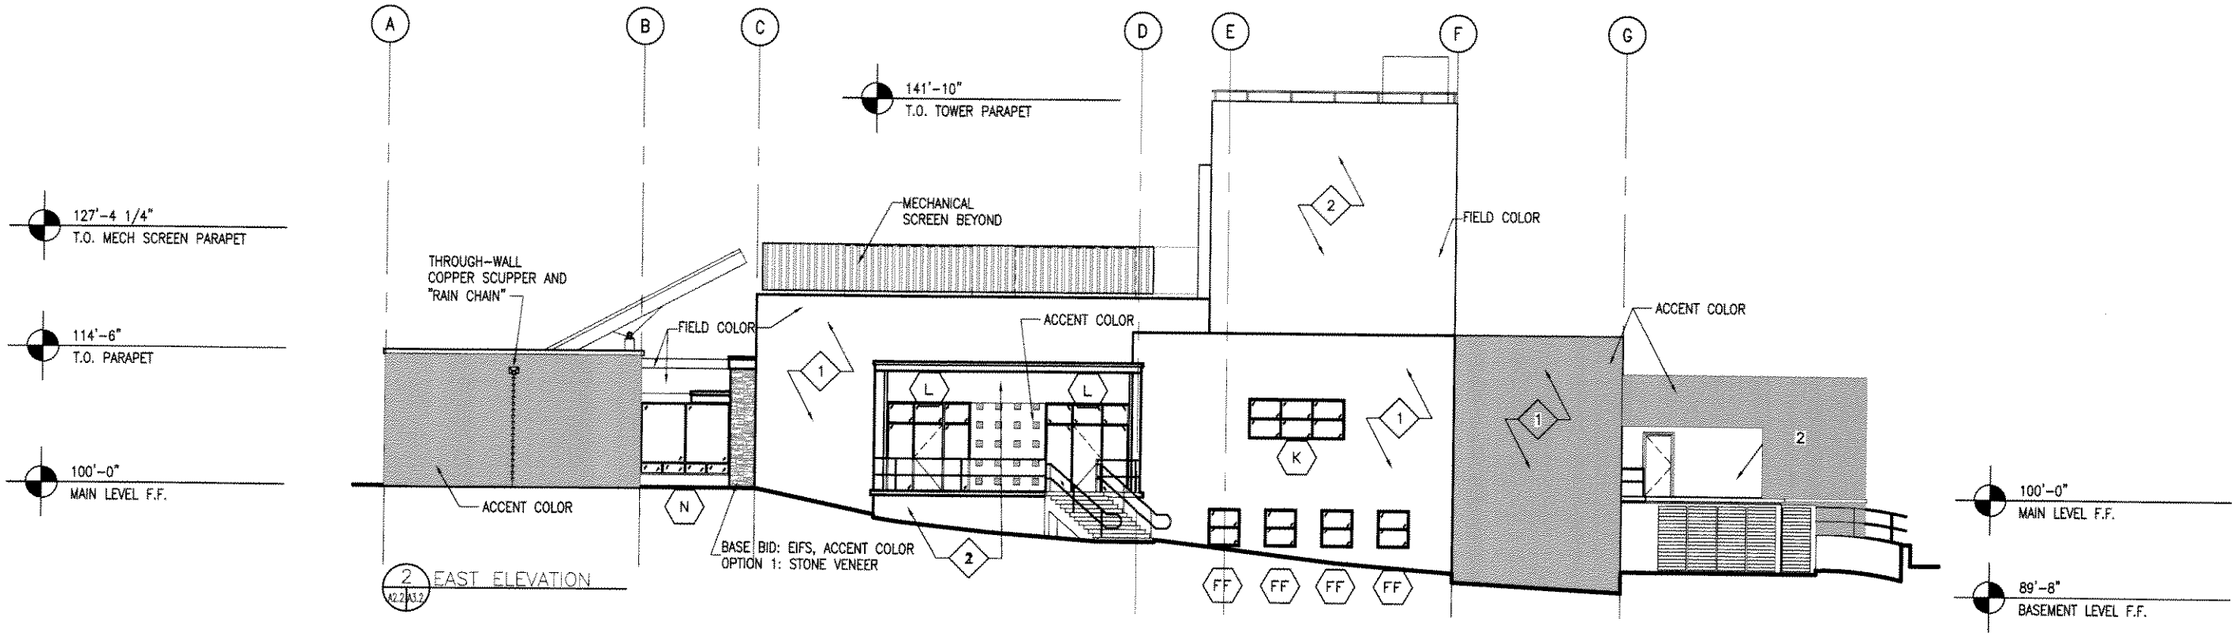

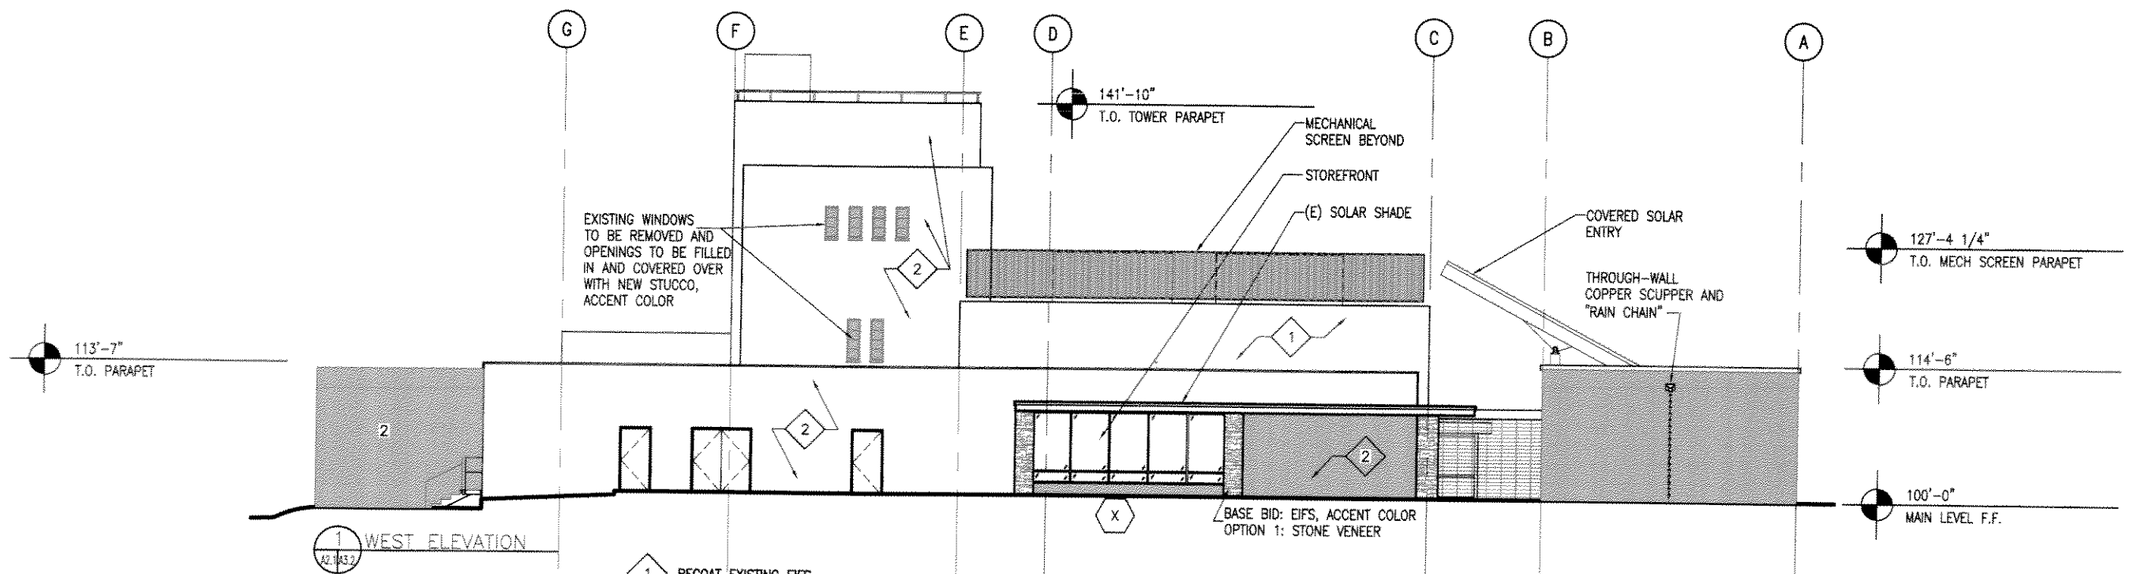

1 RECOAT EXISTING EIFS

2 NEW FINISH COAT SYSTEM ON EXISTING CMU/CONCRETE WALL

ACCENT COLOR

8 0 8 16
SCALE OF FEET

DESIGNED: DC, JY	SUB SHEET NO. A3.2	TITLE OF SHEET ELEVATIONS	DRAWING NO. 130 / 41054
DRAWN: NH			PMIS/PKG NO. 023336
TECH. REVIEW: DC		REHABILITATE VISITOR CENTER CARLSBAD CAVERNS NATIONAL PARK	SHEET 15 OF 142
DATE: 06-30-06			

5/22/06 17:01 NATHAN R16 W:\20328.10 CARLSBAD VISITOR CENTER\CAVE\023336\1960\ARCHITECTURAL\CCVC-A3.2-ELEVATIONS.DWG XREFS: W:\20328.10 CARLSBAD\2.00 - CAD\CCVC TITLE BLOCK XREF.DWG; W:\20328.10 CARLSBAD VISITOR CENTER\CAVE\1600\BASES\XA-ELEVATION.DWG;

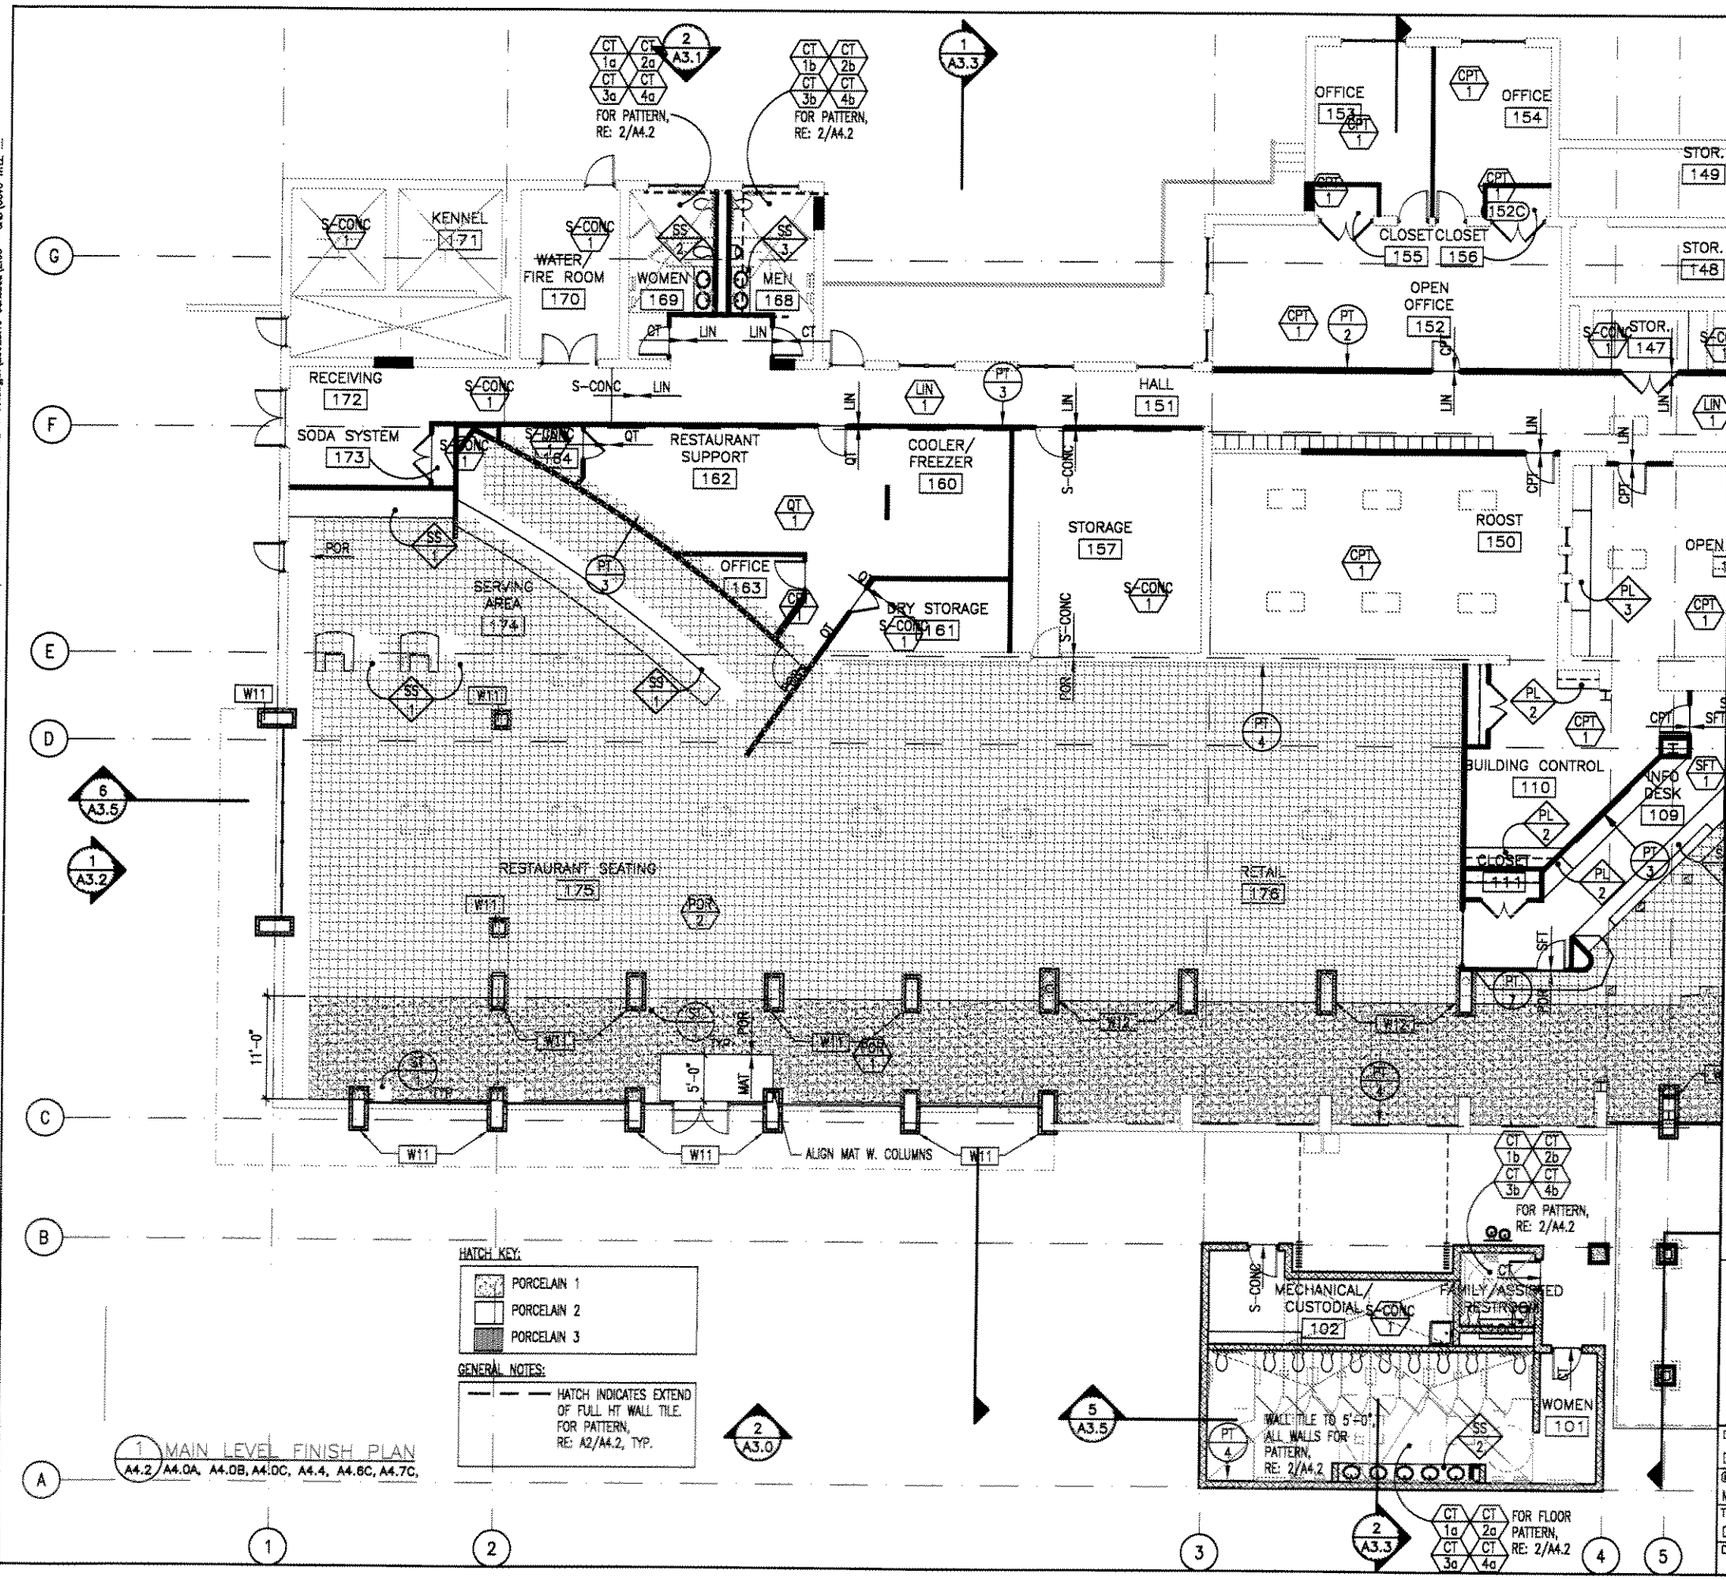

1 MAIN LEVEL FINISH PLAN
A4.2/A4.0A, A4.0B, A4.0C, A4.4, A4.6C, A4.7C,

CT WALL 4.25" X 4.25"

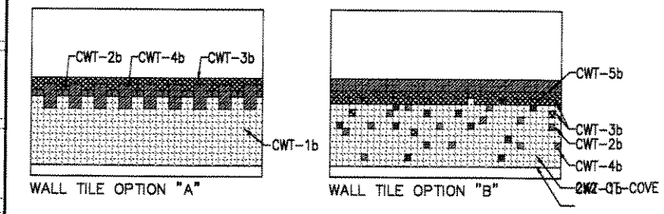

CT FLOOR 2" X 2"

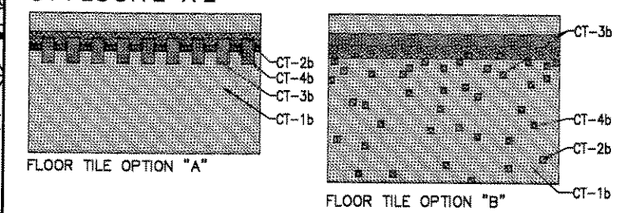

WALL TILE HATCH KEY
DALTILE, 4.25" X4.25"
WOMENS' COLOR PATTERN

- CWT-1a MAJORCA, 0145 (WHITE)
- CWT-2a CHAMOIS, K180 (YELLOW)
- CWT-3a MEXICAN SAND, K174 (TAN)
- CWT-4a GRAPE, DH57 (BURGUNDY)
- CWT-5a COTTO, D-181 (TERRA-COTTA)

WALL TILE HATCH KEY
DALTILE, 4.25" X4.25"
MENS' COLOR PATTERN

- CWT-1b ALMOND, 0135
- CWT-2b CHAMOY, K180 (YELLOW)
- CWT-3b BOMBAY, 0170 (LT. BLUE)
- CWT-4b CYPRESS, 1452 (GREEN)
- CWT-5b DENIM, DH-69 (BLUE)

FLOOR TILE HATCH KEY
DALTILE KEYSTONES, 2" X 2"
WOMEN'S COLOR PATTERN

- CT-1a GOLD DUST (SPECKLE)
- CT-2a HONEY, D440 (YELLOW)
- CT-3a MEXICAN SAND, D174 (BROWN)
- CT-4a CINNAMON RANGE, D007 (CINNAMON)

ROOMS:
003, 101, 169

FLOOR TILE HATCH KEY
DALTILE KEYSTONES, 2" X 2"
MEN'S COLOR PATTERN

- CT-1b WHITE GRANITE, D037 (SPECKLE)
- CT-2b SAPPHIRE, D399 (LT. BLUE)
- CT-3b CYPRESS, D452 (GREEN)
- CT-4b HONEY, D440 (YELLOW)

ROOMS:
004, 103, 168, 104, 142

COLOR IN PARENTHESES IS FOR GENERAL COLOR ONLY

2 TILE HATCH PATTERN
A4.2/A4.1, A4.2, A4.3, A4.4, A4.5,

8 0 8 16
SCALE OF FEET

NORTH

DESIGNED:	SUB SHEET NO.	TITLE OF SHEET	DRAWING NO.
DC, JY	A4.2	MAIN LEVEL FINISH PLAN SECTION A	130 / 41054
DRAWN: MS			PMIS/PKG NO. 023336
TECH. REVIEW: DC		REHABILITATE VISITOR CENTER CARLSBAD CAVERNS NATIONAL PARK	SHEET 53 OF 142
DATE: 06-30-06			

5/22/06 15:58 MICHELLE R16 W:\203328.10 CARLSBAD VISITOR CENTER\CAVE\023336\160D\ARCHITECTURAL\CDC-A4.2-MAIN LEVEL FINISH PLAN SECTION A.DWG
XREFS: W:\203328.10 Carlsbad Visitor Center\CAVE\023336\160D\Bases\VA-GRID.dwg|VA-MAIN.dwg|A-MECH-ELEC-INSERT.dwg|W:\203328.10 Carlsbad Visitor Center\CAVE\2.03 - Consultants\2.03.1h - Kitchen\Kitchen Insert for Base Plan 12-1-05.dwg|W:\203328.10 Carlsbad\2.00 - CAD\COVC TITLE

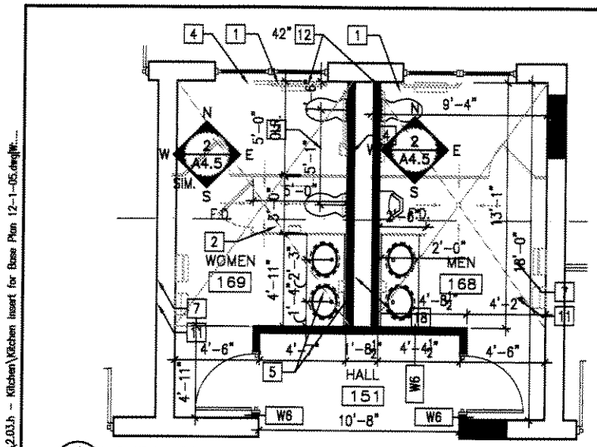

1 A2.1/A4.5 WOMEN 169 & MEN 168 ENLARGED PLAN

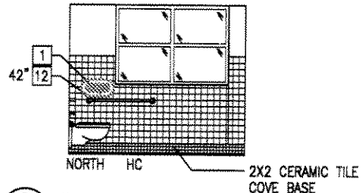

2 A2.1/A4.5 MEN 168 A4.2

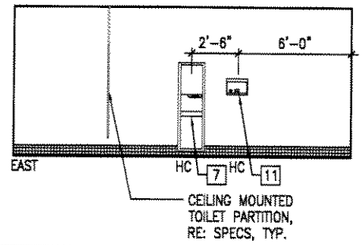

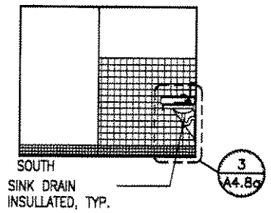

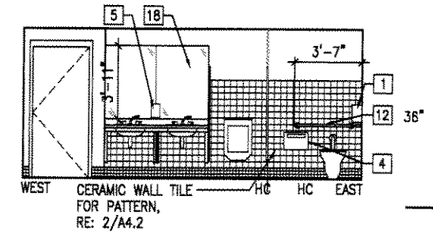

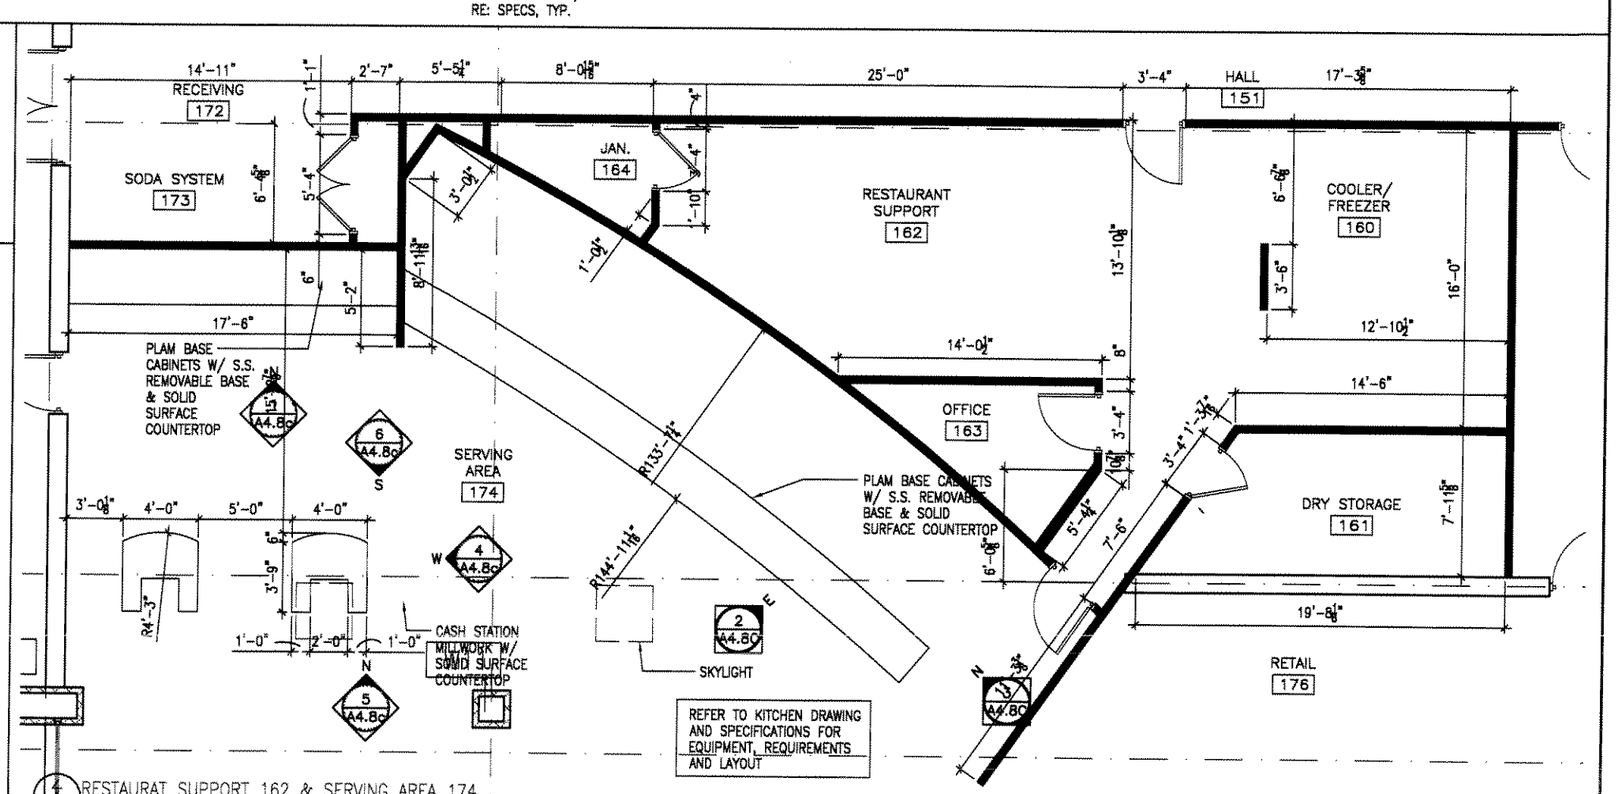

4 A2.1/A4.5 RESTAURAT SUPPORT 162 & SERVING AREA 174 A4.8C

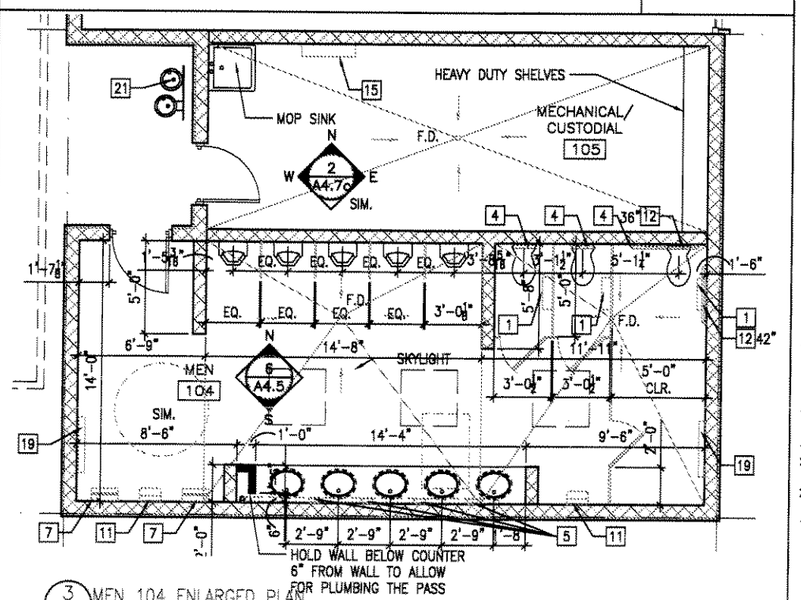

3 A2.2/A4.5 MEN 104 ENLARGED PLAN A4.2

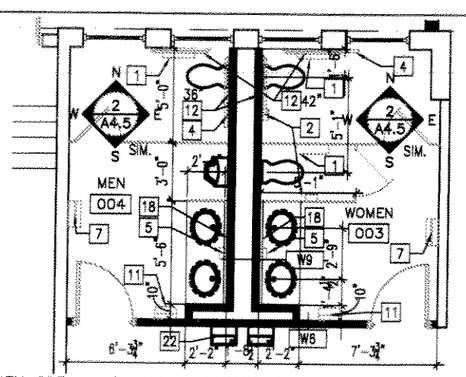

5 A2.0/A4.5 WOMEN 003 & MEN 004 ENLARGED PLAN A4.2

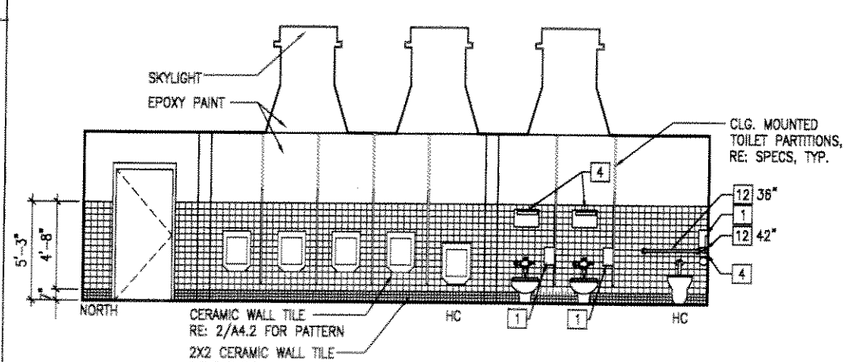

6 A2.2/A4.5 MEN 004

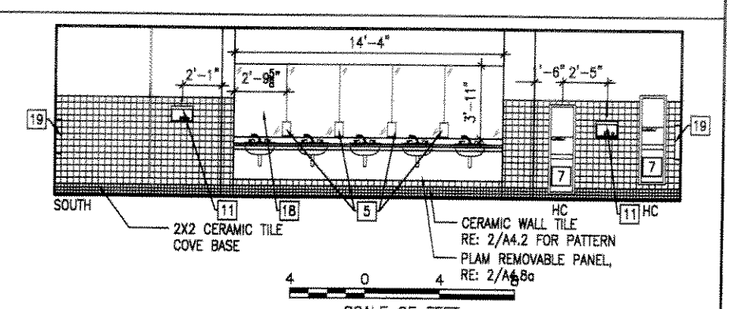

DESIGNED:	SUB SHEET NO.	TITLE OF SHEET	DRAWING NO.
DC, JY	A4.5	ENLARGE PLANS & ELEVATIONS	130 / 41054
CADD: MS			PMIS/PKG NO. 023336
TECH. REVIEW: DC		REHABILITATE VISITOR CENTER CARLSBAD CAVERNS NATIONAL PARK	SHEET 56 OF 142
DATE: 06-30-06			

5/24/06 15:07 NATHAN R16 W:\20328.10 CARLSBAD VISITOR CENTER\CAVE\023336\1603\ARCHITECTURAL\CDRC-A4.5-ENLARGE PLANS AND ELEVATIONS.DWG
XREFS: W:\20328.10 Carlsbad Visitor Center\CAVE\023336\1603\Base\VA-RSMT-MECH-ELEC-WSDIT.dwg|A-CSBD.dwg|A-WAIR.dwg|A-ESMT.dwg|A-GRID.dwg|A-MECH-ELEC-INSERT.dwg|W:\20328.10 Carlsbad Visitor Center\CAVE\023336\1603\Base\VA-RSMT-MECH-ELEC-WSDIT.dwg|A-CSBD.dwg|A-WAIR.dwg|A-ESMT.dwg|A-GRID.dwg|A-MECH-ELEC-INSERT.dwg|W:\20328.10 Carlsbad Visitor Center\CAVE\023336\1603\Base\VA-RSMT-MECH-ELEC-WSDIT.dwg|A-CSBD.dwg|A-WAIR.dwg|A-ESMT.dwg|A-GRID.dwg|A-MECH-ELEC-INSERT.dwg|W:\20328.10 Carlsbad Visitor Center\CAVE\023336\1603\Base\VA-RSMT-MECH-ELEC-WSDIT.dwg|A-CSBD.dwg|A-WAIR.dwg|A-ESMT.dwg|A-GRID.dwg|A-MECH-ELEC-INSERT.dwg|W:\20328.10 Carlsbad Visitor Center\CAVE\023336\1603\ARCHITECTURAL\CDRC-A4.5-ENLARGE PLANS AND ELEVATIONS.DWG

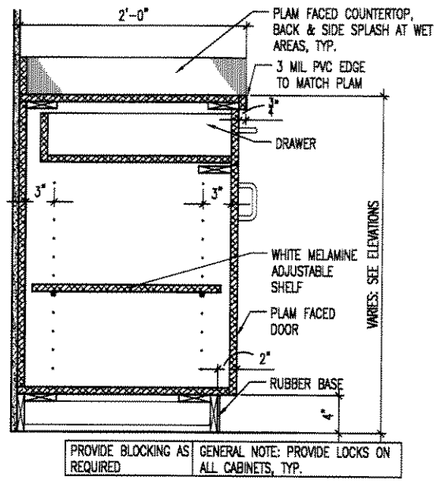

1 LOWER CABINET
M4.3/M4.8 SCALE (A)
A4.7A.

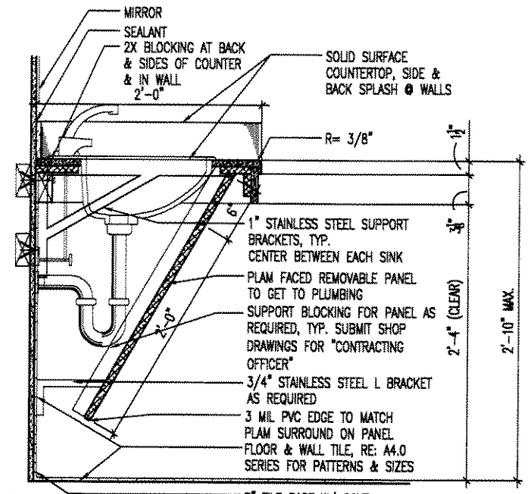

2 SOLID SURFACE SINK W/ COUNTERTOP W/ PANEL
M4.2/M4.8 SCALE (A)
A4.3, A4.4, A4.5.

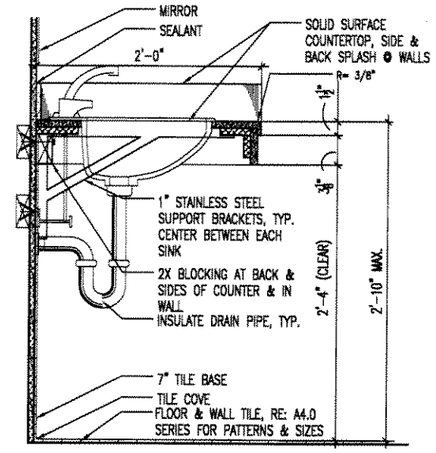

3 TYP. SOLID SURFACE SINK COUNTERTOP
M4.2/M4.8 SCALE (A)
A4.3, A4.4, A4.5.

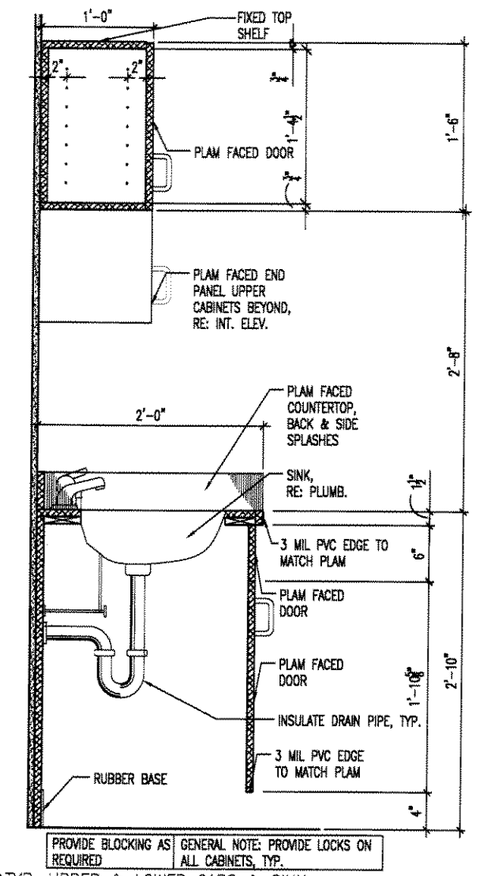

7 TYP. UPPER & LOWER CABS & SINK
M4.1/M4.8 SCALE (A)

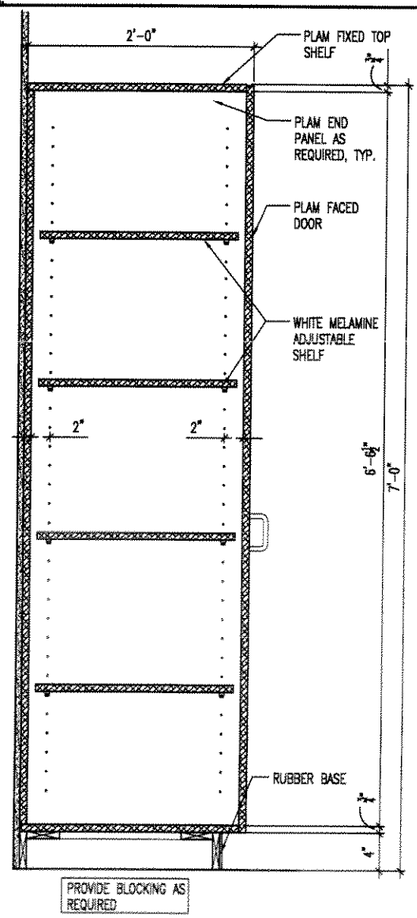

4 TYP. TALL STORAGE CABINET
M4.3/M4.8 SCALE (A)
A4.7A.

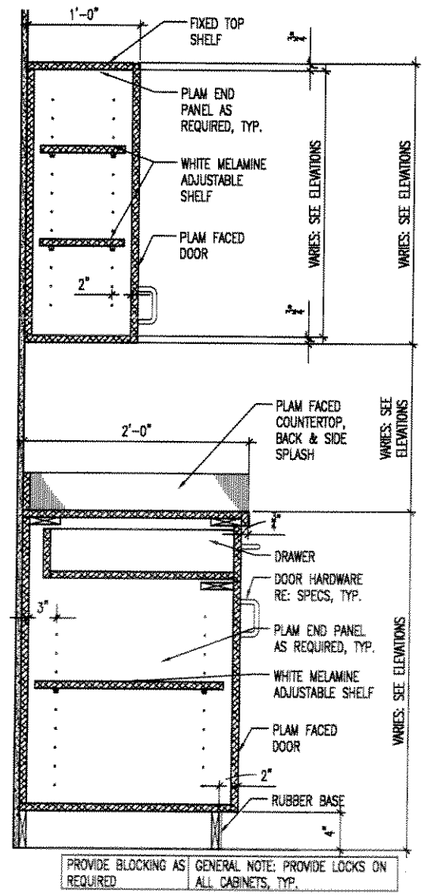

5 TYP. UPPER & LOWER CABS
M4.1/M4.8 SCALE (A)
A4.2, A4.3, A4.8B.

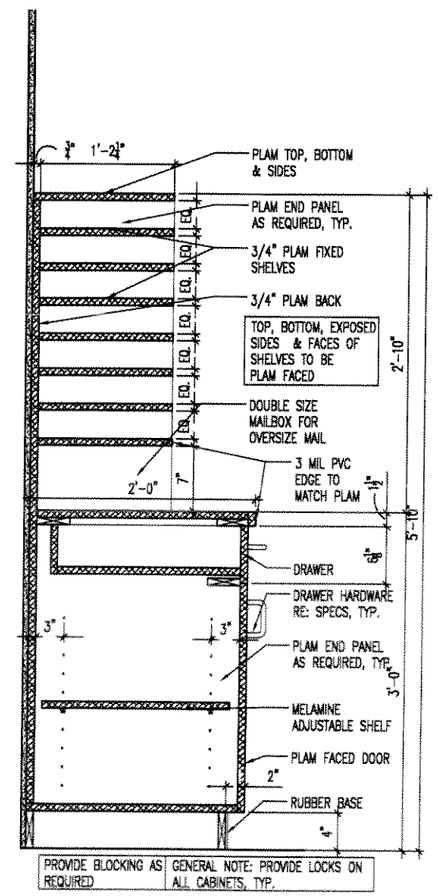

6 MAILBOX SLOTS & BASE CABS
M4.2/M4.8 SCALE (A)
A4.8B.

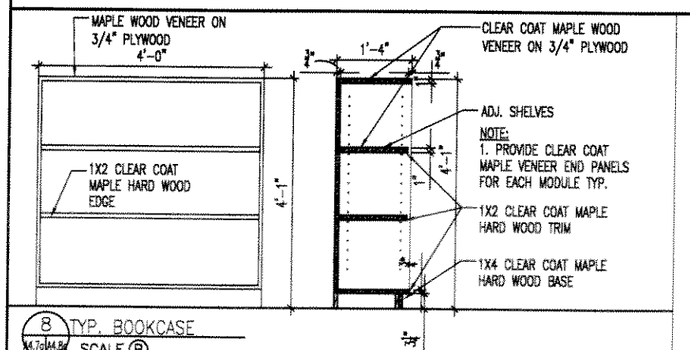

8 TYP. BOOKCASE
M4.7c/M4.8 SCALE (B)
A4.7C.

SCALE (A) 12 6 0 12
SCALE OF INCHES
SCALE (B) 1 0 1 2 3
SCALE OF FEET

DESIGNED: DC, JY CADD MS TECH. REVIEW: DC DATE: 06-30-06	SUB SHEET NO. A4.8a	TITLE OF SHEET MILLWORK DETAILS REHABILITATE VISITOR CENTER CARLSBAD CAVERNS NATIONAL PARK	DRAWING NO. 130/41054 PMIS/PKG NO. 023336 SHEET 62 OF 142

5/18/06 15:26 MICHELLE R16 W:\20328.10 CARLSBAD VISITOR CENTER\CAVE\023336\16023\ARCHITECTURAL\CCVC-A4.8A-MILLWORK DETAILS.DWG XREFS: CCVC TITLE BLOCK XREF.DWG

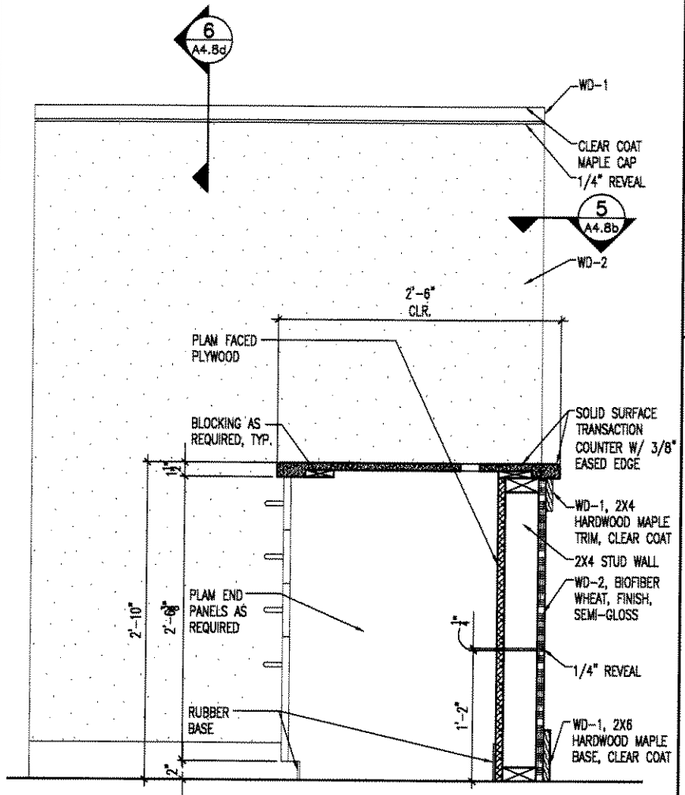

1 CASHIER DESK SECTION
A4.7c/A4.8b SCALE (A)
A4.7A,

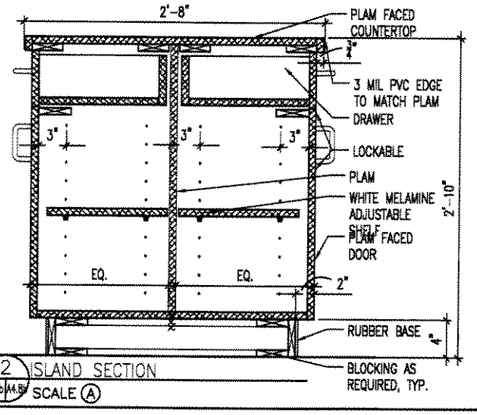

2 ISLAND SECTION
A4.6b/A4.8b SCALE (A)

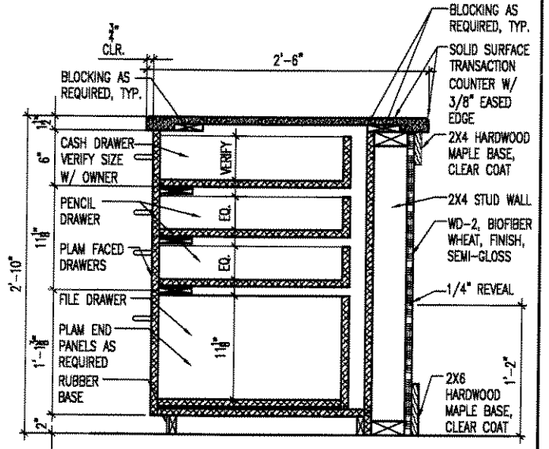

3 CASHIER DESK SECTION
A4.7c/A4.8b SCALE (A)
A4.7A,

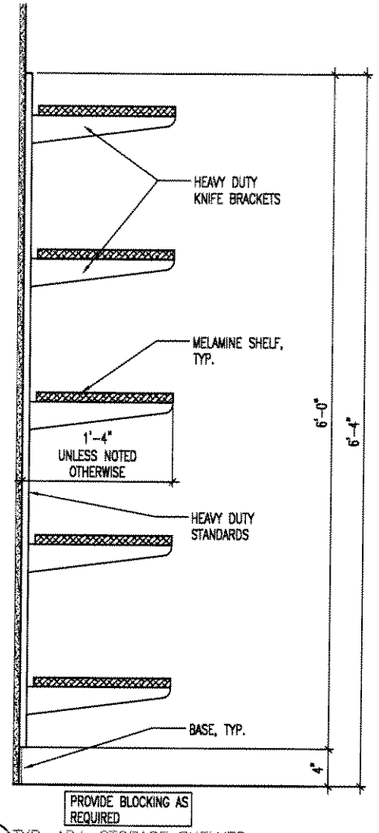

4 TYP. ADJ. STORAGE SHELVES
A2.0/A4.8b SCALE (A)
A2.1, A2.2,

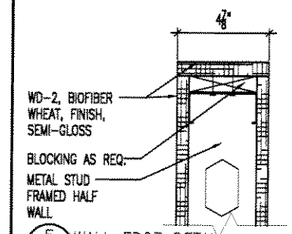

5 WALL EDGE DETAIL
A4.7c/A4.8b SCALE (B)

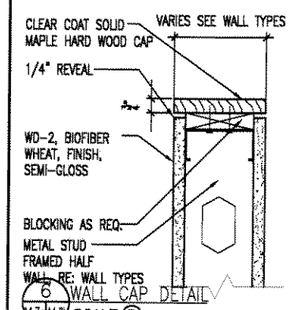

6 WALL CAP DETAIL
A4.7c/A4.8b SCALE (B)
A4.7A

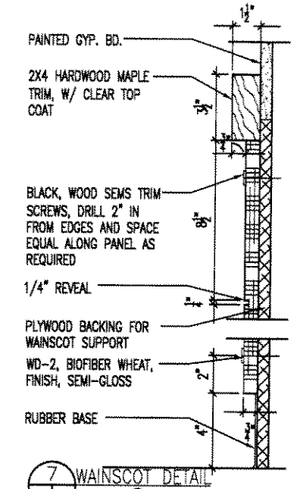

7 WAINSCOT DETAIL
A4.7c/A4.8b SCALE (B)
A4.7C,

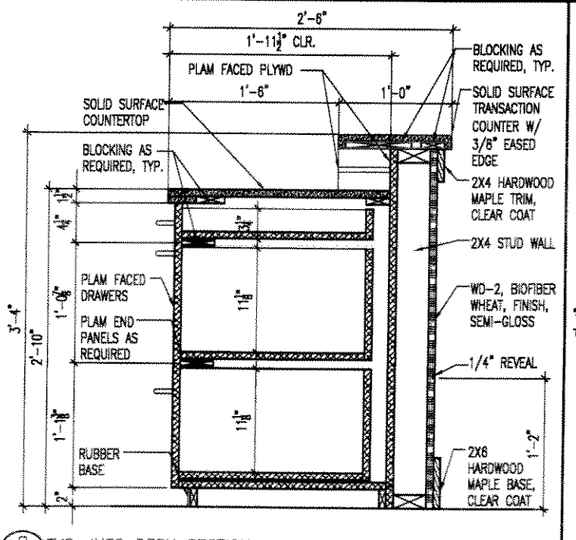

8 TYP. INFO DESK SECTION
A4.7c/A4.8b SCALE (A)
A4.2, A4.7A,

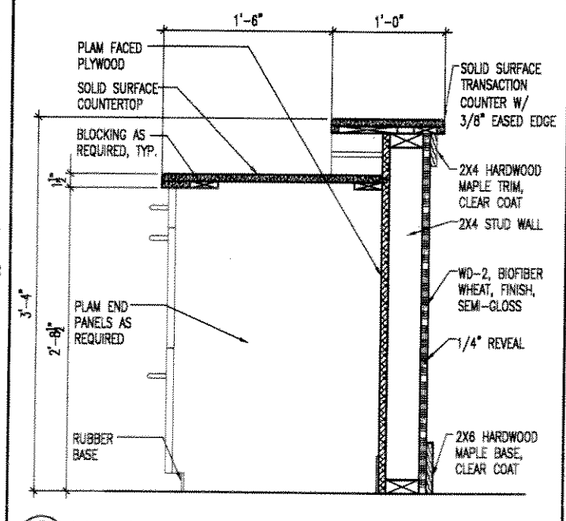

9 TYP. INFO DESK SECTION
A2.2/A4.8b SCALE (A)
A4.2, A4.7A,

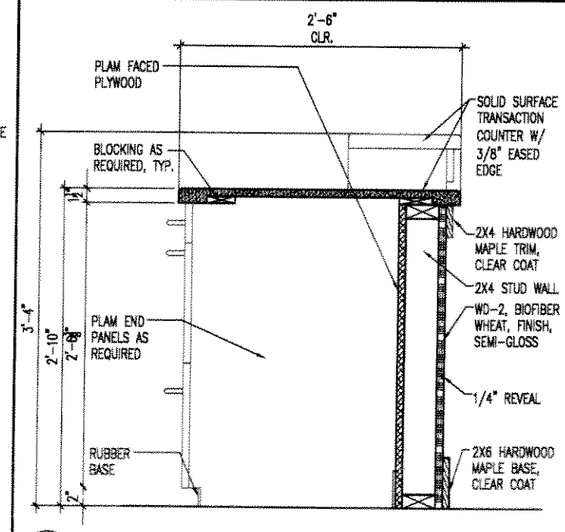

10 TYP. INFO DESK SECTION
A2.2/A4.8b SCALE (A)
A4.2, A4.7A,

SCALE (A) 12 6 0 12
SCALE OF INCHES

SCALE (B) 6 3 0 6
SCALE OF INCHES

DESIGNED: DC, JY	SUB SHEET NO.	TITLE OF SHEET	DRAWING NO. 130 / 41054
DRAWN: MS	A4.8b	MILLWORK DETAILS	PMIS/PKG NO. 023336
TECH. REVIEW: DC			SHEET 63 OF 142
DATE: 06-30-06		REHABILITATE VISITOR CENTER CARLSBAD CAVERNS NATIONAL PARK	

5/18/06 16:21 MICHELLE R16 W:\203328.10 CARLSBAD VISITOR CENTER\CAVE\023336\1600\ARCHITECTURAL\CCVC-A4.8B-MILLWORK DETAILS.DWG XREFS: CCVC TITLE BLOCK XREF.DWG;

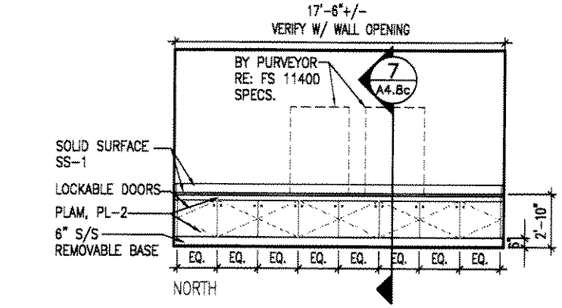

1 A2.1/A4.8c A4.5 BEVERAGE COUNTER #6 ELEVATION
SCALE A

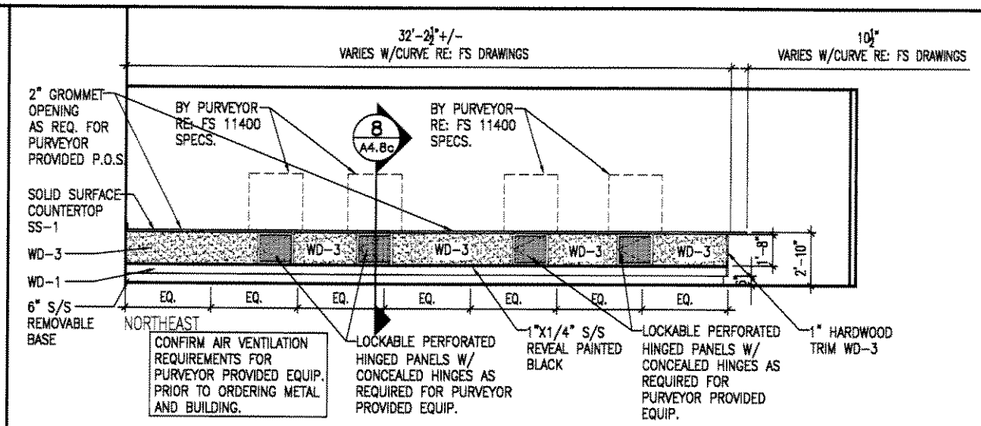

2 A2.1/A4.8c A4.5 SERVING COUNTER #20 ELEVATION
SCALE A

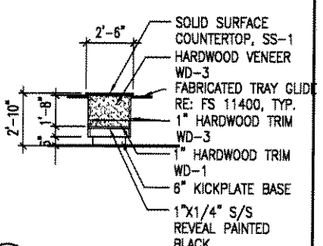

3 A2.1/A4.8c A4.5 SERVING COUNTER #20
END ELEVATION
SCALE A

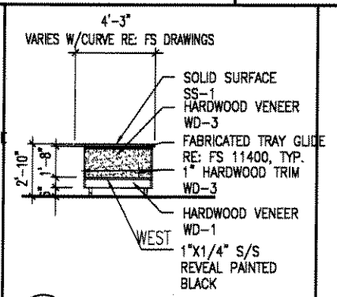

4 A2.1/A4.8c A4.5 CASHIER STATION #2
SCALE A

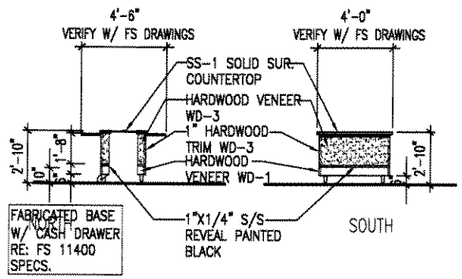

5 A2.1/A4.8c A4.5 CASHIER STATION #2
SCALE A

6 A2.1/A4.8c A4.5 CASHIER STATION #2
SCALE A

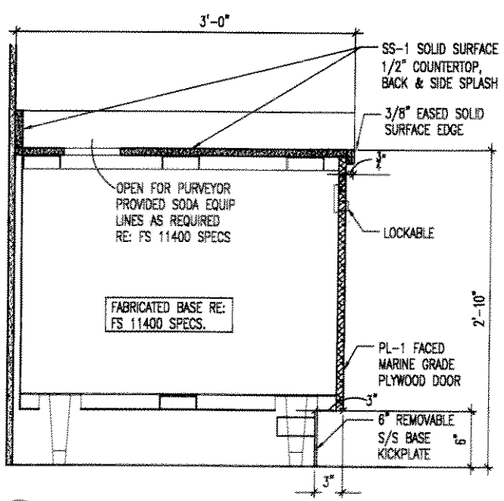

7 A4.8c/A4.8d A4.5 SECTION @ SODA EQUIP. OF BEVERAGE COUNTER #6
SCALE B

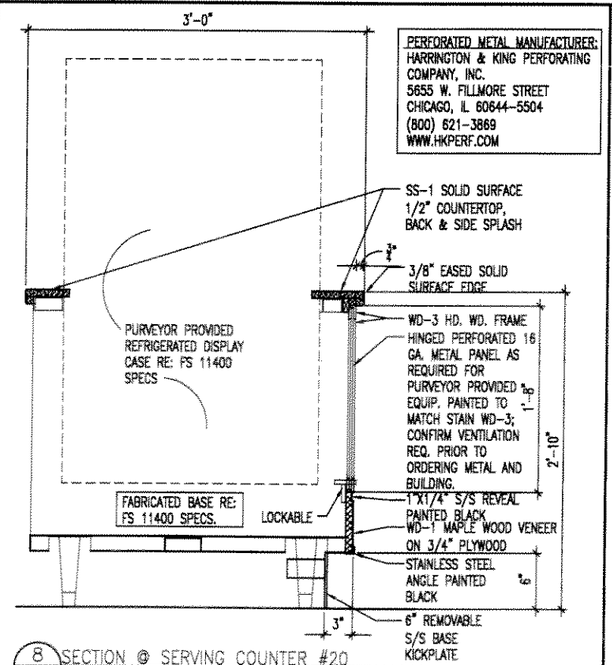

8 A4.8c/A4.8d A4.5 SECTION @ SERVING COUNTER #20
SCALE B

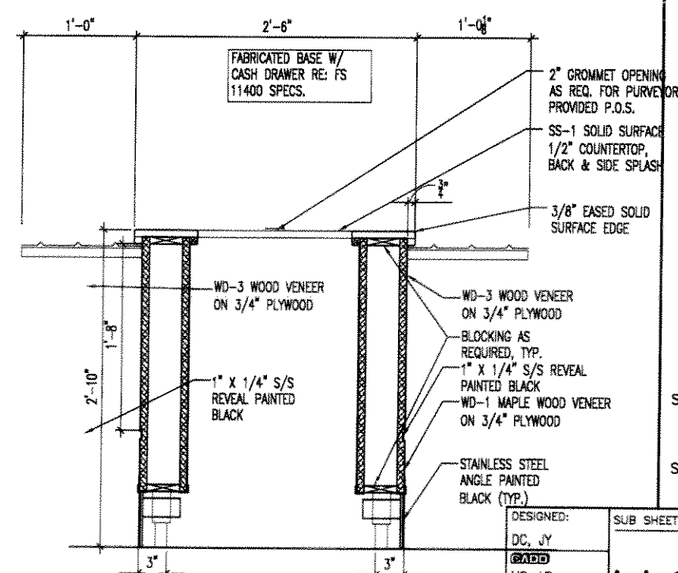

9 A4.8c/A4.8d A4.5 SECTION @ CASHIER STATION #2
SCALE B

SCALE A 4 0 4 8
SCALE OF FEET

SCALE B 12 6 0 12
SCALE OF INCHES

DESIGNED: DC, JY	SUB SHEET NO. A4.8C	TITLE OF SHEET: KITCHEN COUNTER ELEVATIONS & DETAILS	DRAWING NO. 130 / 41054
CADD: MS, LT			PMIS/PKG NO. 023336
TECH. REVIEW: DC		REHABILITATE VISITOR CENTER CARLSBAD CAVERNS NATIONAL PARK	SHEET 64 OF 142
DATE: 06-30-06			

5/22/06 15:55 MICHELLE R16 W:\20328.10 CARLSBAD VISITOR CENTER\CAVE\023336\160\ARCHITECTURAL\CVC-A4.8C-KITCHEN COUNTER ELEVATIONS & DETAILS.DWG
XREFS: \CVC TITLE BLOCK XREF.dwg(M:\20328.10 Carlsbad Visitor Center\CAVE\023336\160\Bases\XA-GRID.dwg)(A-MAIN.dwg)(A-MECH-ELEC-INSERT.dwg(M:\

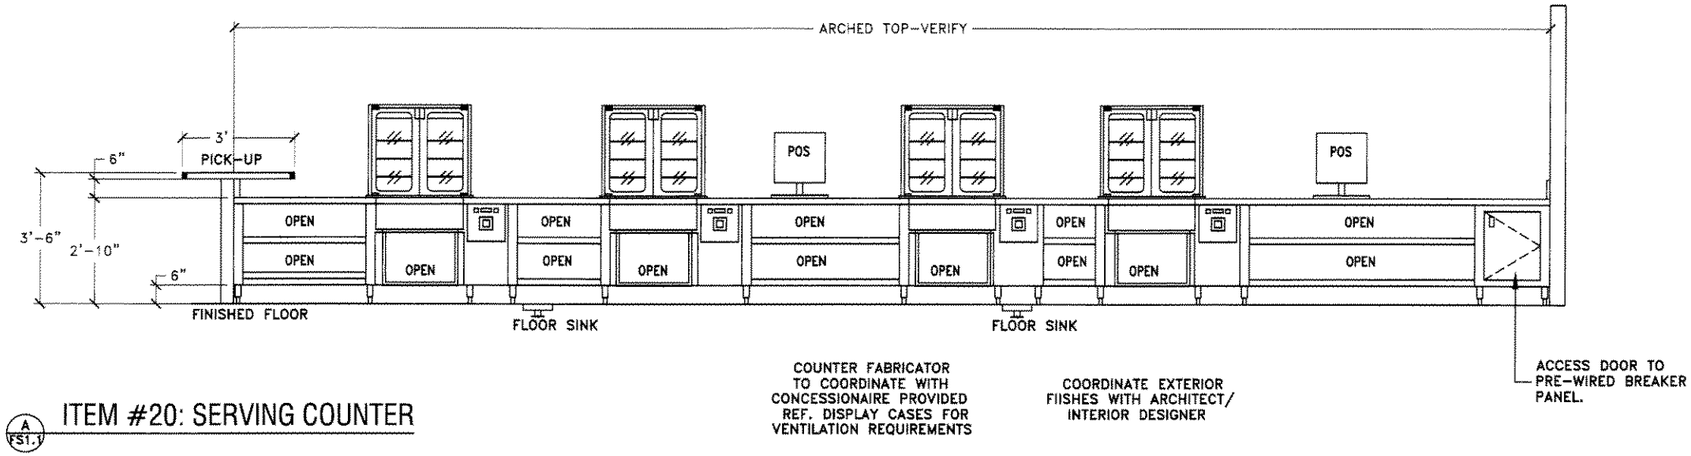

A FS1.1 ITEM #20: SERVING COUNTER

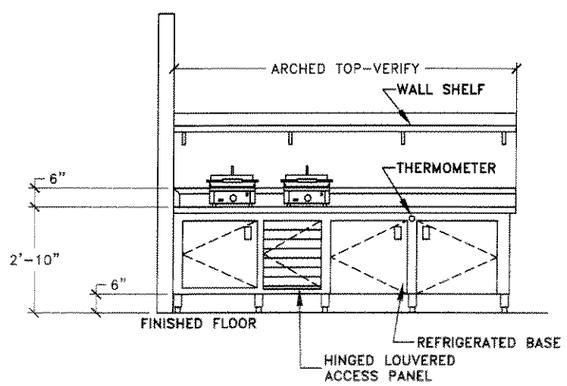

B FS1.1 ITEM #21: WORK COUNTER

B FS1.1 ITEM #22: WALL SHELF

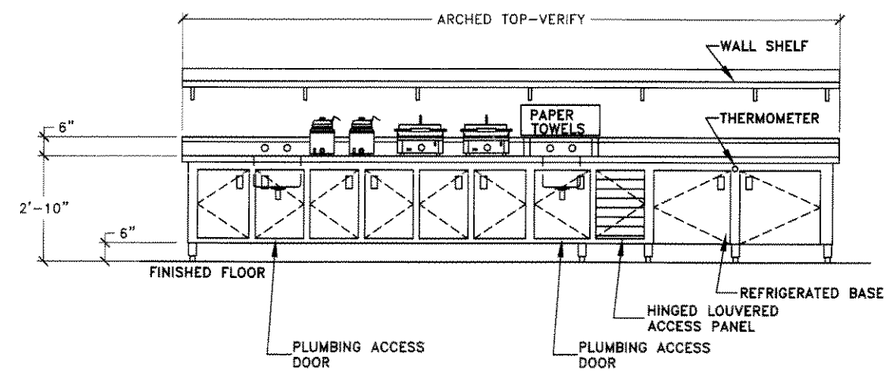

C FS1.1 ITEM #32: WORK COUNTER WITH SINKS

C FS1.1 ITEM #35: WALL SHELF

DESIGNED: DC, JY	SUB SHEET NO.	TITLE OF SHEET	DRAWING NO.
CADD: AB, LH	QF201	FOODSERVICE ELEVATION DETAILS	130 / 41054
TECH. REVIEW: DC		SCALE: 1/2" = 1'-0"	PMIS/PKG NO. 023336
DATE: 05-19-06		REHABILITATE VISITOR CENTER CARLSBAD CAVERNS NATIONAL PARK	SHEET 135 OF 142

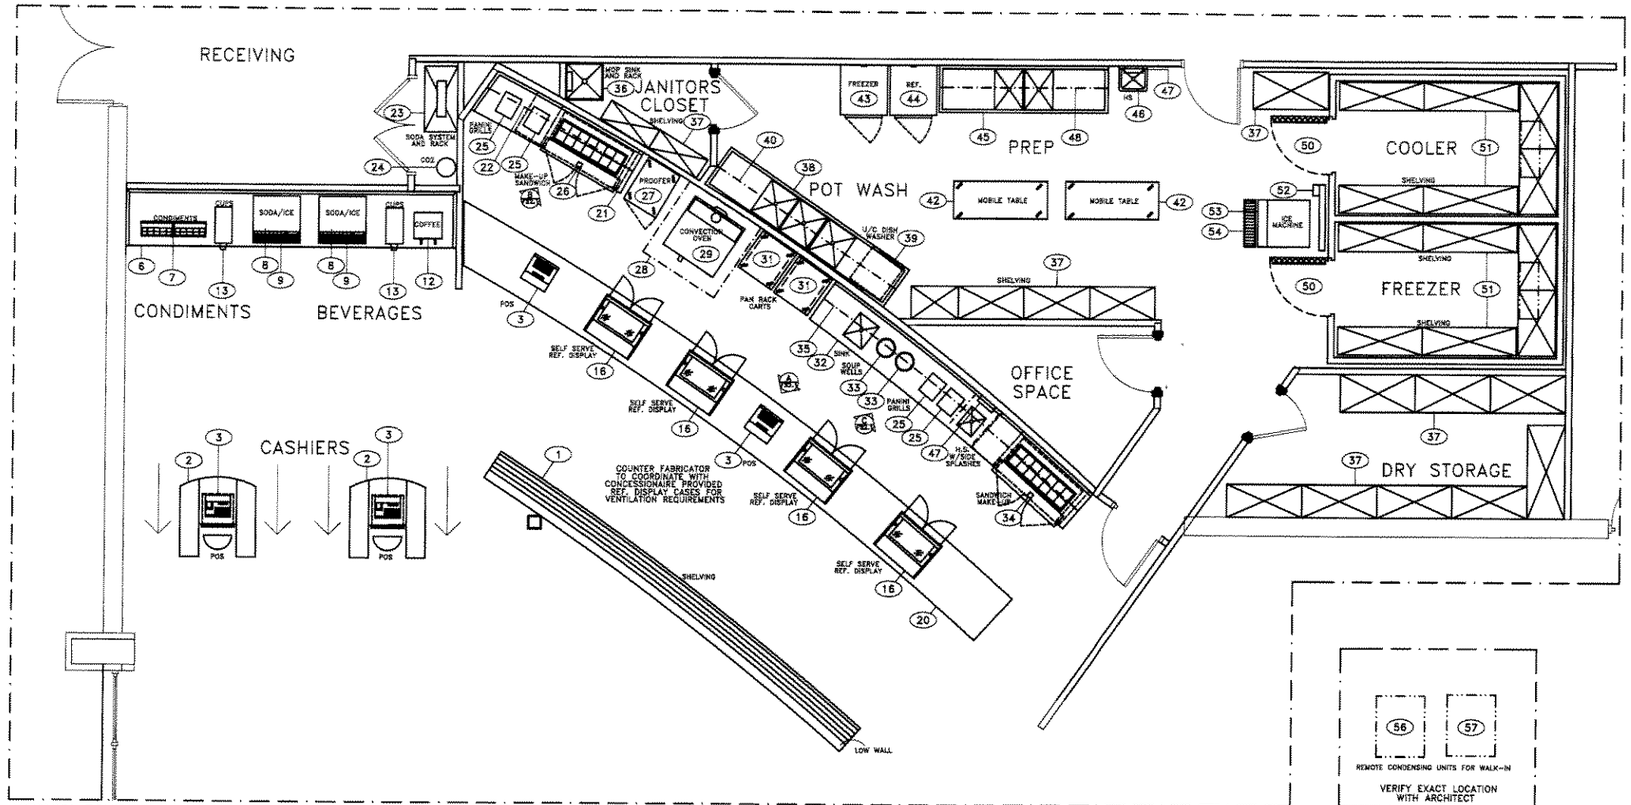

KITCHEN EQUIPMENT PLAN: MAIN LEVEL
SCALE: ¼" = 1'-0"

CONDENSING UNITS
SCALE: ¼" = 1'-0"

EQUIPMENT SCHEDULE

ITEM NO.	DESCRIPTION	QTY.	REMARKS	NOT IN K.E.C. CONTRACT Normally Provided By:
1	DISPLAY SHELVING	1		CONESSIONAIRE PROVIDED
2	CASHIER STATION	2	S/S BASE W/DECOR FINISHES	
3	P.O.S. EQUIPMENT	LOT		CONESSIONAIRE PROVIDED
4	SPARE NUMBER	–		
5	SPARE NUMBER	–		
6	BEVERAGE COUNTER	1	S/S BASE W/DECOR FINISHES	
7	CONDIMENT RACK	LOT		CONESSIONAIRE PROVIDED
8	ICE MAKERS FOR #9	2	SELF-CONTAINED, AIR-COOLED	CONESSIONAIRE PROVIDED
9	SODA/ICE DISPENSER	2	COUNTER TOP	CONESSIONAIRE PROVIDED
10	SPARE NUMBER	–		
11	SPARE NUMBER	–		
12	COFFEE BREWER	1		CONESSIONAIRE PROVIDED
13	CUP DISPENSER	2	COUNTER TOP	CONESSIONAIRE PROVIDED
14	SPARE NUMBER	–		
15	SPARE NUMBER	–		
16	REFRIGERATED DISPLAY CASE	4	SELF SERVE, DROP-IN	CONESSIONAIRE PROVIDED
17	SPARE NUMBER	–		
18	SPARE NUMBER	–		
19	SPARE NUMBER	–		
20	SERVING COUNTER	1	S/S BASE W/DECOR FINISHES	
21	WORK COUNTER	1	FABRICATED	
22	WALL SHELF	1	FABRICATED	
23	SODA SYSTEM AND RACK	1		CONESSIONAIRE PROVIDED
24	CO2 TANKS	LOT		CONESSIONAIRE PROVIDED
25	PANINI GRILLS	4		CONESSIONAIRE PROVIDED
26	REFRIGERATED BASE W/PANS	1	FAB., SELF CONTAINED	
27	PROOFER	1	MOBILE	CONESSIONAIRE PROVIDED
28	CONDENSATE HOOD ASSEMBLY	1	W/LIGHTS, NO MAKE-UP AIR	
29	CONVECTION OVEN	1	DOUBLE STACKED	
30	SPARE NUMBER	–		
31	PAN RACK CARTS	2	UNIVERSAL ANGLE	CONESSIONAIRE PROVIDED
32	WORK COUNTER WITH SINKS	1	FABRICATED	
33	SOUP WELLS	2	HEATED, COUNTER TOP	CONESSIONAIRE PROVIDED
34	REFRIGERATED BASE W/PANS	1	FAB., SELF CONTAINED	
35	WALL SHELF	1	FABRICATED	
36	MOP SINK AND RACK	1	SPECIFIED BY MECH. DIVISION	PLUMBING DIVISION
37	STORAGE SHELVING	15	FOUR TIER	CONESSIONAIRE PROVIDED
38	THREE COMPARTMENT SINK	1	FABRICATED	
39	UNDERCOUNTER DISHWASHER	1	WITH BOOSTER HEATER	CONESSIONAIRE PROVIDED
40	WALL SHELF	1	FABRICATED	
41	SPARE NUMBER	–		
42	MOBILE WORKTABLE	2		CONESSIONAIRE PROVIDED
43	FREEZER	1	SINGLE SECTION	CONESSIONAIRE PROVIDED
44	REFRIGERATOR	1	SINGLE SECTION	CONESSIONAIRE PROVIDED
45	PREP TABLE WITH SINKS	1		CONESSIONAIRE PROVIDED
46	HAND SINK	1	SPECIFIED BY MECH. DIVISION	PLUMBING DIVISION
47	SOAP AND TOWEL DISPENSER	2	SPECIFIED BY ARCHITECT	GENERAL CONTRACTOR
48	WALL SHELF	1		CONESSIONAIRE PROVIDED
49	SPARE NUMBER	–		
50	WALK-IN COOLER/FREEZER	1	RECESSED 6"	
51	WALK-IN SHELVING	12	FOUR TIER	CONESSIONAIRE PROVIDED
52	WATER FILTER	1	FOR ITEM #53	
53	ICE MACHINE WITH BIN	1	AIR-COOLED, SELF-CONTAINED	CONESSIONAIRE PROVIDED
54	FLOOR TROUGH AND GRATE	1	INSTALLED BY G.C.	
55	SPARE NUMBER	–		
56	FREEZER COMP. FOR #50	1	AIR COOLED, ROOF MOUNT	
57	COOLER COMP. FOR #50	1	AIR COOLED, ROOF MOUNT	
58	SPARE NUMBER	–		
59	SPARE NUMBER	–		
60	SPARE NUMBER	–		

NOTE: K.E.C. = KITCHEN EQUIPMENT CONTRACTOR. RESPONSIBLE PARTY LISTED IS NOT IN K.E.C. CONTRACT COLUMN IS RICCA NEWMARK DESIGNS' OPINION ONLY AND MUST BE VERIFIED WITH THE ARCHITECT, INTERIOR DESIGNER, ENGINEERS AND/OR OWNER; AS APPLICABLE.

SCALE: AS NOTED

DESIGNED: DC, JY CADD: AB, LH TECH. REVIEW: DC DATE: 05-19-06	SUB SHEET NO. QF401	TITLE OF SHEET FOODSERVICE EQUIPMENT PLAN AND SCHEDULE REHABILITATE VISITOR CENTER CARLSBAD CAVERNS NATIONAL PARK	DRAWING NO. 130/41054 PMIS/PKC NO. 023336 SHEET 136 OF 142

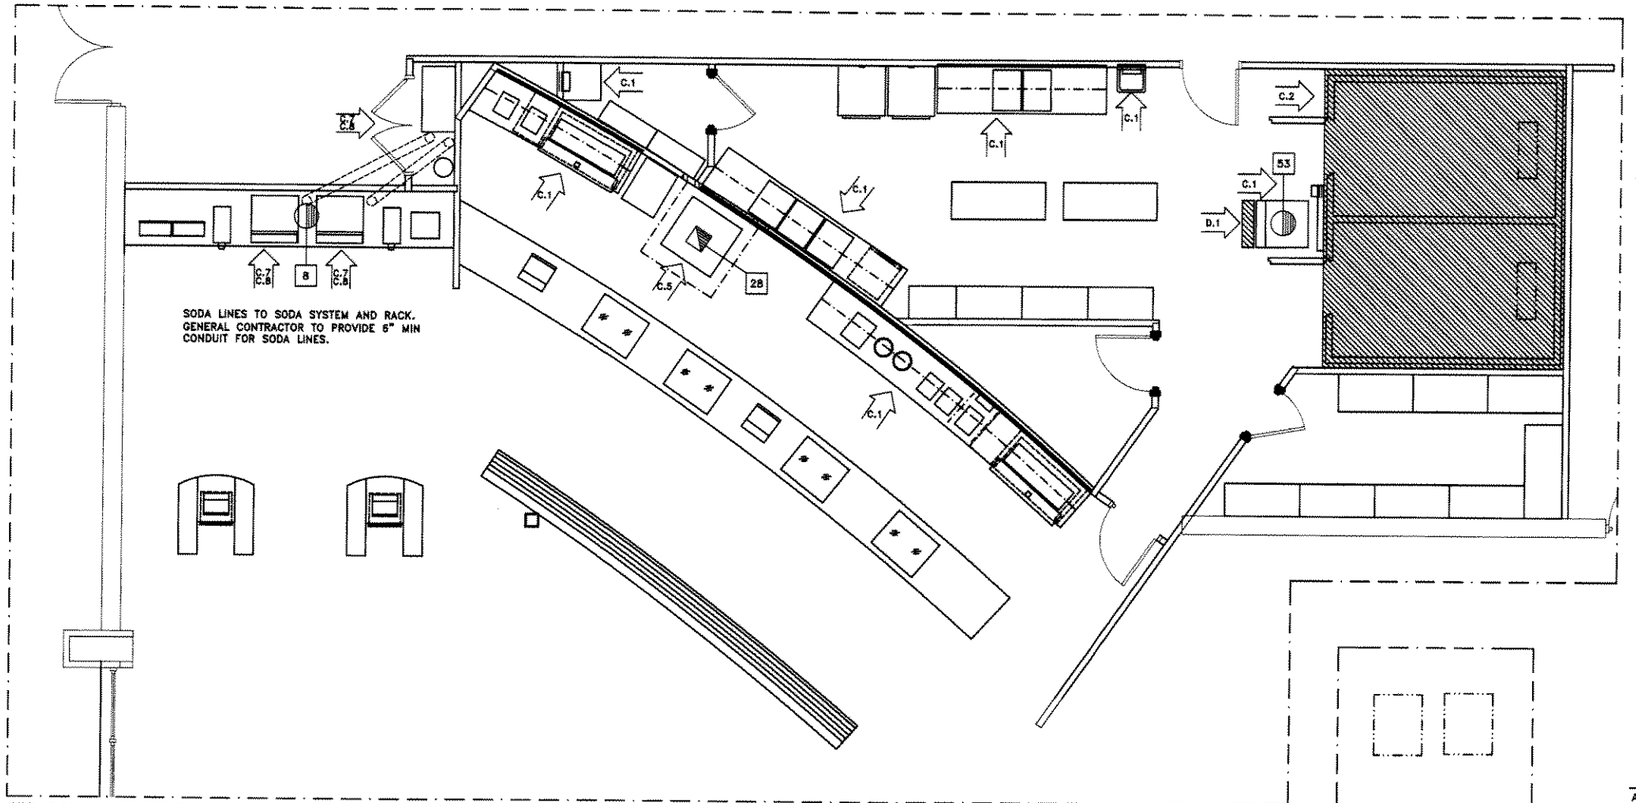

KITCHEN EQUIPMENT PLAN: MAIN LEVEL
SCALE: 1/4" = 1'-0"

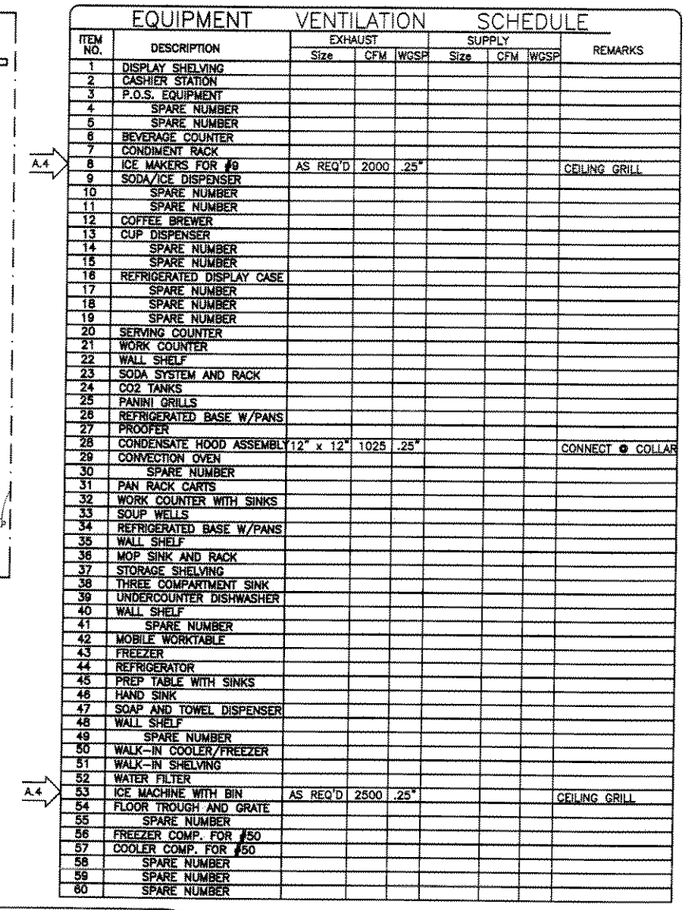

EQUIPMENT VENTILATION SCHEDULE

	ITEM NO.	DESCRIPTION	EXHAUST Size	EXHAUST CFM	EXHAUST WGSP	SUPPLY Size	SUPPLY CFM	SUPPLY WGSP	REMARKS
	1	DISPLAY SHELVING							
	2	CASHIER STATION							
	3	P.O.S. EQUIPMENT							
	4	SPARE NUMBER							
	5	SPARE NUMBER							
	6	BEVERAGE COUNTER							
	7	CONDIMENT RACK							
A.4	8	ICE MAKERS FOR #9	AS REQ'D	2000	.25"				CEILING GRILL
	9	SODA/ICE DISPENSER							
	10	SPARE NUMBER							
	11	SPARE NUMBER							
	12	COFFEE BREWER							
	13	CUP DISPENSER							
	14	SPARE NUMBER							
	15	SPARE NUMBER							
	16	REFRIGERATED DISPLAY CASE							
	17	SPARE NUMBER							
	18	SPARE NUMBER							
	19	SPARE NUMBER							
	20	SERVING COUNTER							
	21	WORK COUNTER							
	22	WALL SHELF							
	23	SODA SYSTEM AND RACK							
	24	CO2 TANKS							
	25	PANINI GRILLS							
	26	REFRIGERATED BASE W/PANS							
	27	PROOFER							
	28	CONDENSATE HOOD ASSEMBLY	12" x 12"	1025	.25"				CONNECT ⊗ COLLAR
	29	CONVECTION OVEN							
	30	SPARE NUMBER							
	31	PAN RACK CARTS							
	32	WORK COUNTER WITH SINKS							
	33	SOUP WELLS							
	34	REFRIGERATED BASE W/PANS							
	35	WALL SHELF							
	36	MOP SINK AND RACK							
	37	STORAGE SHELVING							
	38	THREE COMPARTMENT SINK							
	39	UNDERCOUNTER DISHWASHER							
	40	WALL SHELF							
	41	SPARE NUMBER							
	42	MOBILE WORKTABLE							
	43	FREEZER							
	44	REFRIGERATOR							
	45	PREP TABLE WITH SINKS							
	46	HAND SINK							
	47	SOAP AND TOWEL DISPENSER							
	48	WALL SHELF							
	49	SPARE NUMBER							
	50	WALK-IN COOLER/FREEZER							
	51	WALK-IN SHELVING							
	52	WATER FILTER							
A.4	53	ICE MACHINE WITH BIN	AS REQ'D	2500	.25"				CEILING GRILL
	54	FLOOR TROUGH AND GRATE							
	55	SPARE NUMBER							
	56	FREEZER COMP. FOR #50							
	57	COOLER COMP. FOR #50							
	58	SPARE NUMBER							
	59	SPARE NUMBER							
	60	SPARE NUMBER							

CONDENSING UNITS
SCALE: 1/4" = 1'-0"

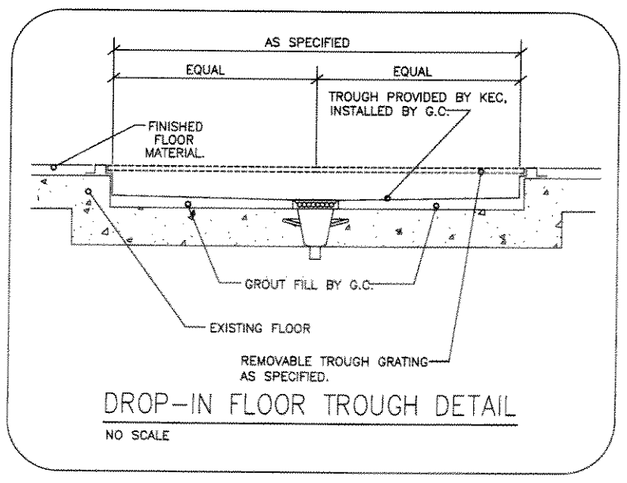

DROP-IN FLOOR TROUGH DETAIL
NO SCALE

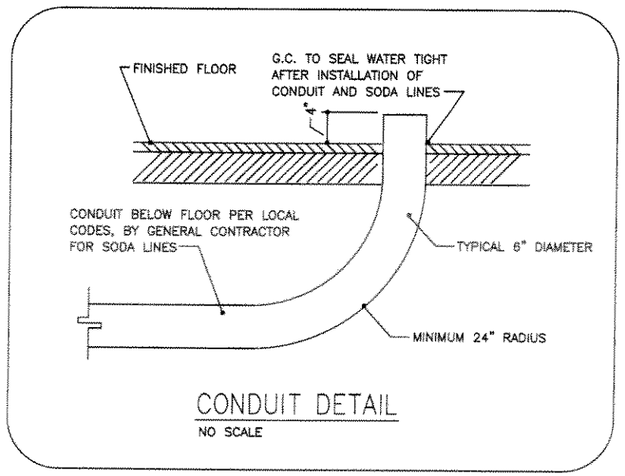

CONDUIT DETAIL
NO SCALE

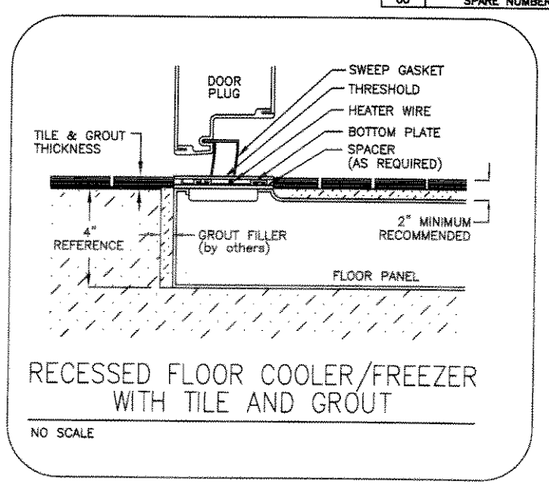

RECESSED FLOOR COOLER/FREEZER WITH TILE AND GROUT
NO SCALE

SCALE: AS NOTED

DESIGNED: DC, JY CADD AB, LH TECH. REVIEW: DC DATE: 05-19-06	SUB SHEET NO. QF402	TITLE OF SHEET BUILDING COND. & VENTILATION PLAN AND SCHEDULE REHABILITATE VISITOR CENTER CARLSBAD CAVERNS NATIONAL PARK	DRAWING NO. 130/41054 PMIS/PKG NO. 023336 SHEET 137 OF 142

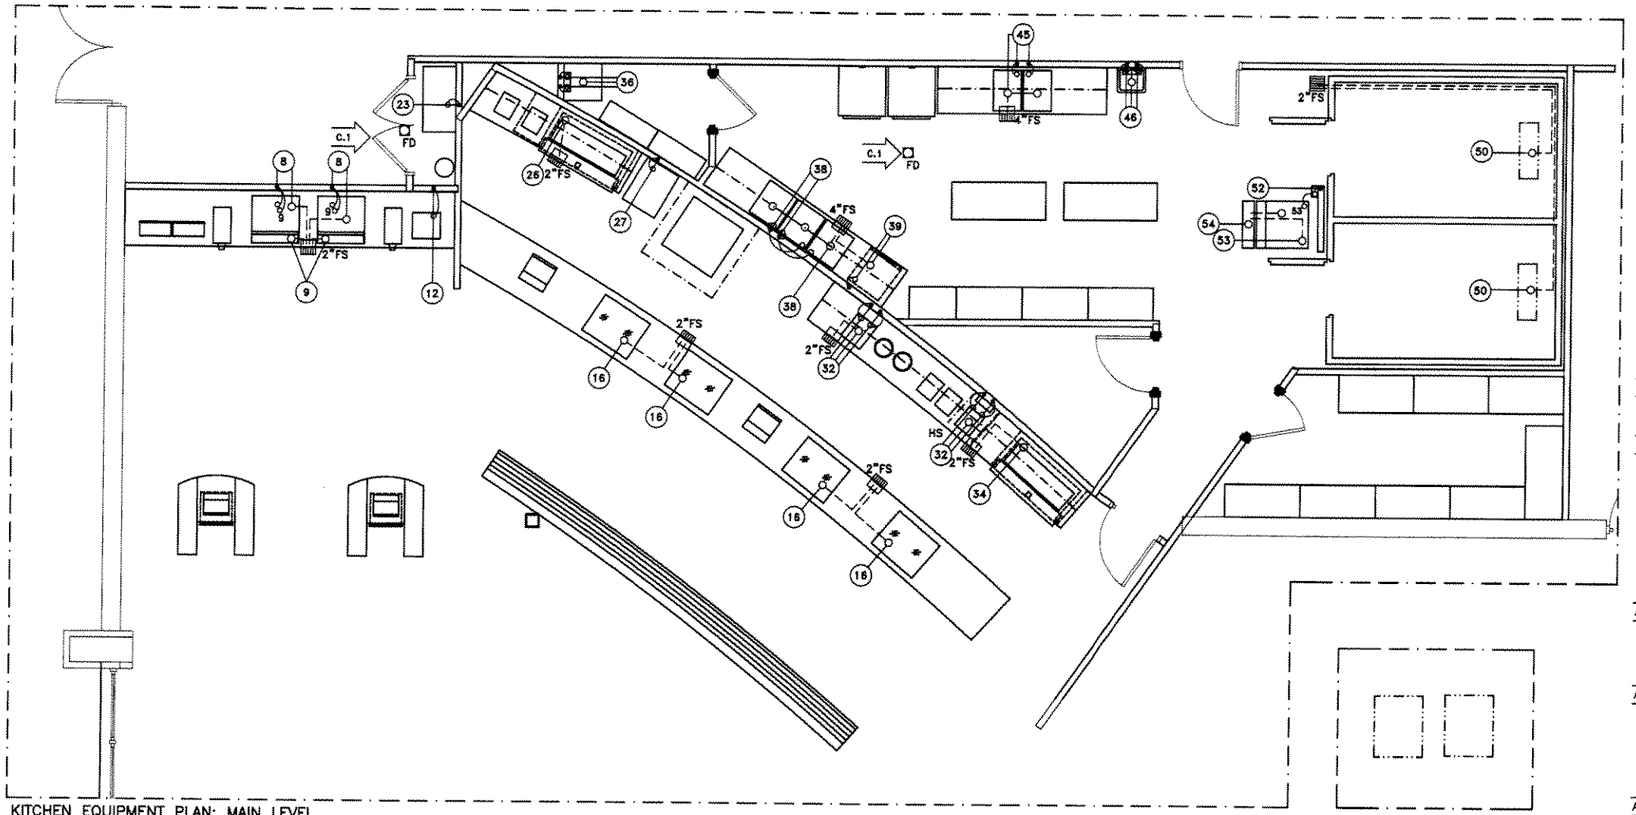

KITCHEN EQUIPMENT PLAN: MAIN LEVEL
SCALE: ¼" = 1'-0"

CONDENSING UNITS
SCALE: ¼" = 1'-0"

EQUIPMENT PLUMBING SCHEDULE

	ITEM NO.	DESCRIPTION	ROUGH-IN Height	ROUGH-IN Size	WATER Cold	WATER Hot	WATER Gal/Hr	WASTE Indirect	WASTE Direct	GAS Size	GAS MBH	STEAM Supply	STEAM Return
	1	DISPLAY SHELVING											
	2	CASHIER STATION											
	3	P.O.S. EQUIPMENT											
	4	SPARE NUMBER											
	5	SPARE NUMBER											
	6	BEVERAGE COUNTER											
	7	CONDIMENT RACK											
A.4	8	ICE MAKERS FOR #9	89"	1/2"	1/2"			1"EA					
A.4	9	SODA/ICE DISPENSER	FROM #8		1/2"			1-1/2"EA					
	10	SPARE NUMBER											
	11	SPARE NUMBER											
A.4	12	COFFEE BREWER	48"	1/2"	1/2"								
	13	CUP DISPENSER											
	14	SPARE NUMBER											
	15	SPARE NUMBER											
A.4	16	REFRIGERATED DISPLAY CASE	–					1"EA					
	17	SPARE NUMBER											
	18	SPARE NUMBER											
	19	SPARE NUMBER											
	20	SERVING COUNTER											
	21	WORK COUNTER											
	22	WALL SHELF											
A.4	23	SODA SYSTEM AND RACK	18"	1/2"	1/2"								
	24	CO2 TANKS											
	25	PANINI GRILLS											
	26	REFRIGERATED BASE W/PANS	–					1"					
A.4	27	PROOFER	18"	1/2"	1/4"								
	28	CONDENSATE HOOD ASSEMBLY											
	29	CONVECTION OVEN											
	30	SPARE NUMBER											
	31	PAN RACK CARTS											
	32	WORK COUNTER WITH SINKS	18"	1/2"	1/2"	1/2"	25	1-1/2"					
	33	SOUP WELLS											
	34	REFRIGERATED BASE W/PANS	–					1"					
	35	WALL SHELF											
	36	MOP SINK AND RACK	54"	3/4"	3/4"	3/4"			3"STUB				
	37	STORAGE SHELVING											
	38	THREE COMPARTMENT SINK	18"	3/4"	(2)1/2"	(2)1/2"	90	1-1/2"					
A.4	39	UNDERCOUNTER DISHWASHER	12"	1/2"		1/2"	36	1-1/2"					
	40	WALL SHELF											
	41	SPARE NUMBER											
	42	MOBILE WORKTABLE											
	43	FREEZER											
	44	REFRIGERATOR											
A.4	45	PREP TABLE WITH SINKS	18"	3/4"	1/2"	1/2"	50	1-1/2"					
	46	HAND SINK	18"	1/2"	1/2"	1/2"	5		1-1/2"@15"AFF				
	47	SOAP AND TOWEL DISPENSER											
	48	WALL SHELF											
	49	SPARE NUMBER											
	50	WALK-IN COOLER/FREEZER	–					1"EA					
	51	WALK-IN SHELVING											
	52	WATER FILTER	60"	1/2"	1/2"								
A.4	53	ICE MACHINE WITH BIN	FROM #52		1/2"			(2)1"					
	54	FLOOR TROUGH AND GRATE	-2"	4"					4"STUB				
	55	SPARE NUMBER											
	56	FREEZER COMP. FOR #50											
	57	COOLER COMP. FOR #50											
	58	SPARE NUMBER											
	59	SPARE NUMBER											
	60	SPARE NUMBER											

DESIGNED: DC, JY	SUB SHEET NO. QF403	TITLE OF SHEET PLUMBING ROUGH-IN PLAN AND SCHEDULE SCALE: AS NOTED REHABILITATE VISITOR CENTER CARLSBAD CAVERNS NATIONAL PARK	DRAWING NO. 130 / 41054
CADD AB, LH			PMIS/PKG NO. 023336
TECH. REVIEW: DC			SHEET 138 OF 142
DATE: 05-19-06			

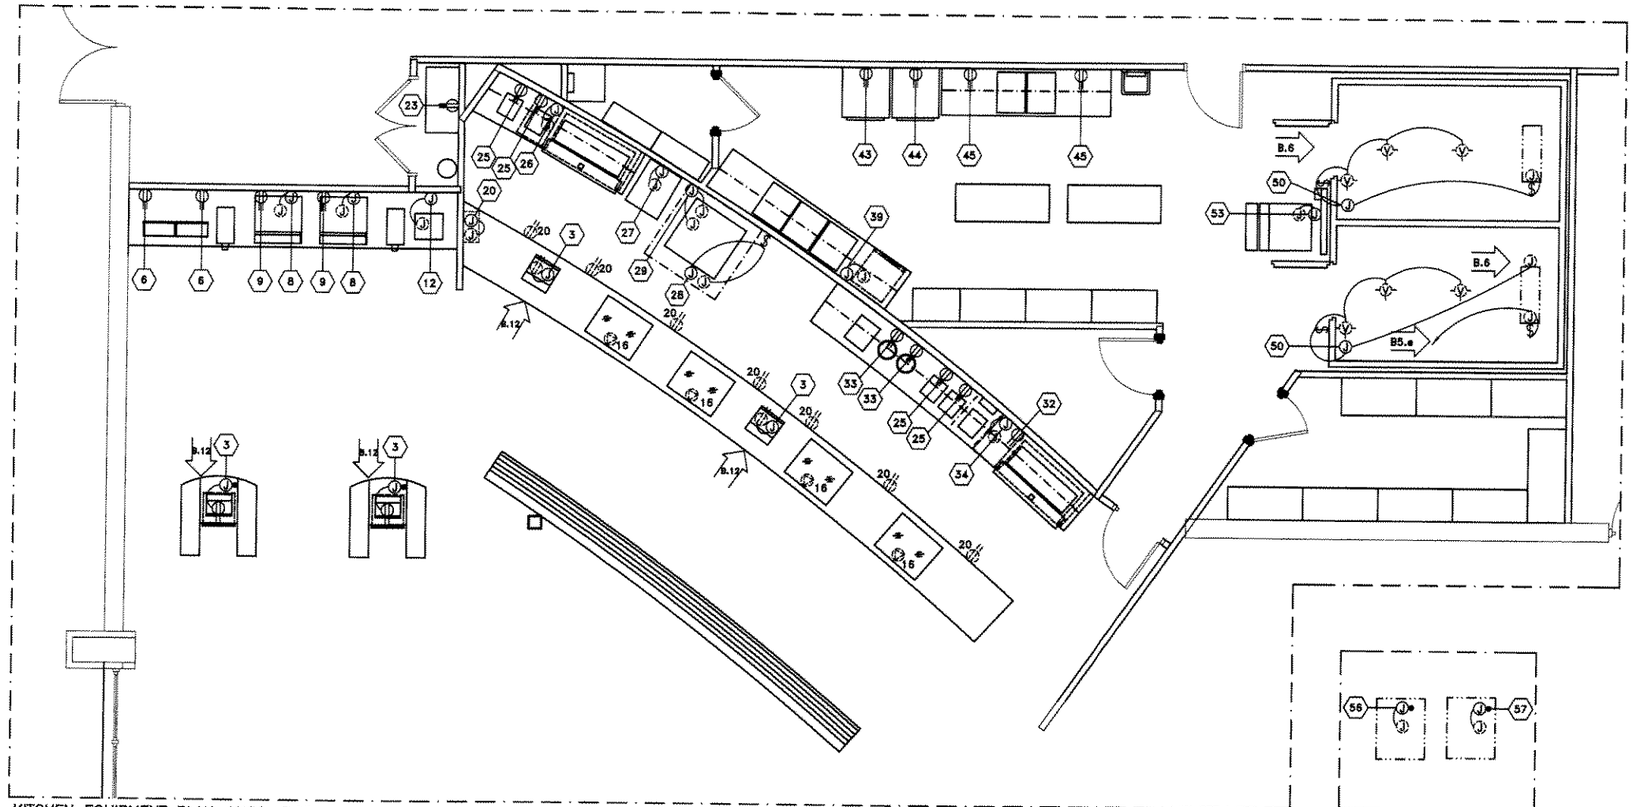

KITCHEN EQUIPMENT PLAN: MAIN LEVEL
SCALE: ¼" = 1'-0"

CONDENSING UNITS
SCALE: ¼" = 1'-0"

EQUIPMENT ELECTRICAL SCHEDULE

	ITEM NO.	DESCRIPTION	ROUGH-IN HEIGHT	120 Volt 1 Phase	120 / 208 Volt 1 Phase	120 / 208 Volt 3 Phase	208 Volt 1 Phase	208 Volt 3 Phase	480 Volt 3 Phase	ELECTRICAL CONTRACTOR TO PROVIDE: RECP'T.	DISC.
	1	DISPLAY SHELVING									
	2	CASHIER STATION									
A.4	3	P.O.S. EQUIPMENT	STUB	20 AMP CIRCUIT EA.						●	
	4	SPARE NUMBER									
	5	SPARE NUMBER									
	6	BEVERAGE COUNTER	48"	20 AMP CIRCUIT EA.	DUPLEX CONVENIENCE OUTLET					●	
	7	CONDIMENT RACK									
A.4	8	ICE MAKERS FOR #9	92"		13.5A(ea)						B.2
A.4	9	SODA/ICE DISPENSER	48"	20 AMP CIRCUIT EA.						●	
	10	SPARE NUMBER									
	11	SPARE NUMBER									
A.4	12	COFFEE BREWER	48"		28.8 A						B.2
	13	CUP DISPENSER									
	14	SPARE NUMBER									
	15	SPARE NUMBER									
A.4	16	REFRIGERATED DISPLAY CASE	FROM #20				8 A				
	17	SPARE NUMBER									
	18	SPARE NUMBER									
	19	SPARE NUMBER									
	20	SERVING COUNTER	18"	FROM ASSIGNED CIRCUIT BREAKER PANEL FOR ITEM #16 AND DUPLEX CONVENIENCE OUTLET							B.2
	21	WORK COUNTER									
	22	WALL SHELF									
A.4	23	SODA SYSTEM AND RACK	24"	20 AMP CIRCUIT						●	
	24	CO2 TANKS									
A.4	25	PANINI GRILLS	48"	15A(EA)						●	
	26	REFRIGERATED BASE W/PANS	24"	10 A							B.2
A.4	27	PROOFER	12"	19 A							B.2
	28	CONDENSATE HOOD ASSEMBLY	FROM ABOVE	20 AMP CIRCUIT							B.2
	29	CONVECTION OVEN	12"/42"					11KW(ea)			B.2
	30	SPARE NUMBER									
	31	PAN RACK CARTS									
	32	WORK COUNTER WITH SINKS	48"	20 AMP CIRCUIT	DUPLEX CONVENIENCE OUTLET					●	
A.4	33	SOUP WELLS	48"	2.1A(EA)						●	
	34	REFRIGERATED BASE W/PANS	24"	10 A							B.2
	35	WALL SHELF									
	36	MOP SINK AND RACK									
	37	STORAGE SHELVING									
	38	THREE COMPARTMENT SINK									
A.4	39	UNDERCOUNTER DISHWASHER	24"				37.7 A				B.2
	40	WALL SHELF									
	41	SPARE NUMBER									
	42	MOBILE WORKTABLE									
A.4	43	FREEZER	88"	11.5 A						●	
A.4	44	REFRIGERATOR	88"	8 A						●	
A.4	45	PREP TABLE WITH SINKS	48"	20 AMP CIRCUIT EA.	DUPLEX CONVENIENCE OUTLET					●	
	46	HAND SINK									
	47	SOAP AND TOWEL DISPENSER									
	48	WALL SHELF									
	49	SPARE NUMBER									
	50	WALK-IN COOLER/FREEZER	FROM ABOVE	15A(ea)							B.2
	51	WALK-IN SHELVING									
	52	WATER FILTER									
A.4	53	ICE MACHINE WITH BIN	76"		8.7 A						B.2
	54	FLOOR TROUGH AND GRATE									
	55	SPARE NUMBER									
	56	FREEZER COMP. FOR #50	STUB					9.6 A			B.2
	57	COOLER COMP. FOR #50	STUB					6.3 A			B.2
	58	SPARE NUMBER									
	59	SPARE NUMBER									
	60	SPARE NUMBER									

DESIGNED: DC, JY	SUB SHEET NO.	TITLE OF SHEET	DRAWING NO.
CADD AB, LH	QF404	ELECTRICAL ROUGH-IN PLAN AND SCHEDULE SCALE: AS NOTED	130 / 41054
TECH. REVIEW: DC		REHABILITATE VISITOR CENTER CARLSBAD CAVERNS NATIONAL PARK	PMIS/PKG NO. 023336
DATE: 05-19-06			SHEET 139 OF 142

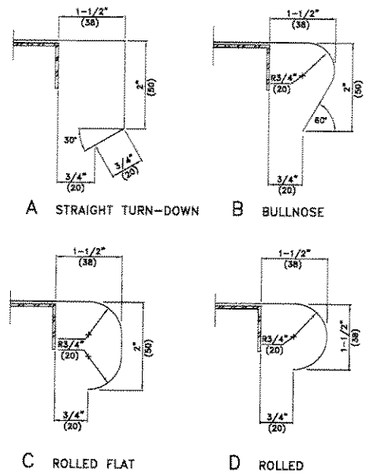

REFER TO WRITTEN SPECIFICATIONS AND FOODSERVICE PLANS FOR ANY FURTHER INFORMATION ON SPECIFIC COUNTERS.

EDGES
RICCA NEWMARK DESIGN

FSD1-1
OCT 1999

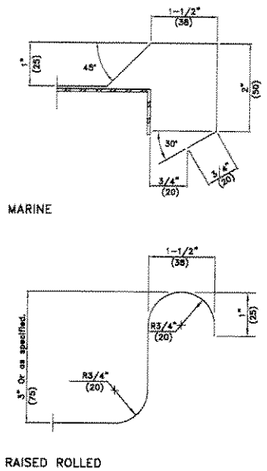

REFER TO WRITTEN SPECIFICATIONS AND FOODSERVICE PLANS FOR FURTHER INFORMATION.

EDGES
RICCA NEWMARK DESIGN

FSD1-4
JULY 1999

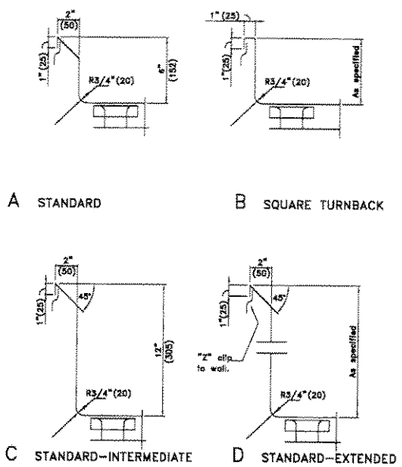

REFER TO WRITTEN SPECIFICATIONS AND FOODSERVICE PLANS FOR FURTHER INFORMATION.

SPLASHES
RICCA NEWMARK DESIGN

FSD1-5
JULY 1999

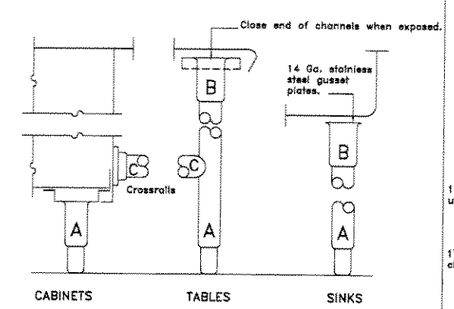

A Legs to be 1-5/8" O.D. 16 Ga. stainless steel assembly with threaded stainless steel bullet feet.

B Gussets to be stainless steel with set screws for securing legs. Fully weld gussets to channels or gusset plates.

C Crossrails to be 1-5/8" O.D. 16 Ga. stainless steel tubing fully welded to legs. Where crossrails join cabinet body, provide flange secured with stainless steel screws.

REFER TO WRITTEN SPECIFICATIONS AND FOODSERVICE PLANS FOR FURTHER INFORMATION.

LEGS AND CROSSBRACING
RICCA NEWMARK DESIGN

FSD1-7
JULY 1999

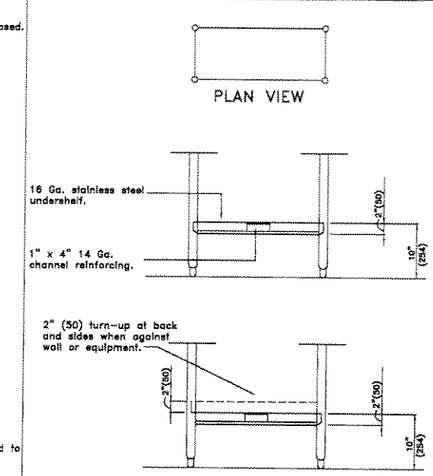

REFER TO WRITTEN SPECIFICATIONS AND FOODSERVICE PLANS FOR FURTHER INFORMATION.

UNDERSHELF
RICCA NEWMARK DESIGN

FSD1-8
JULY 1999

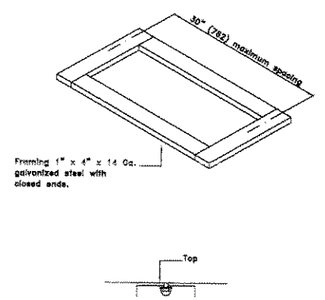

REFER TO WRITTEN SPECIFICATIONS AND FOODSERVICE PLANS FOR FURTHER INFORMATION.

TABLE TOP UNDERBRACING
RICCA NEWMARK DESIGN

FSD1-10
JULY 1999

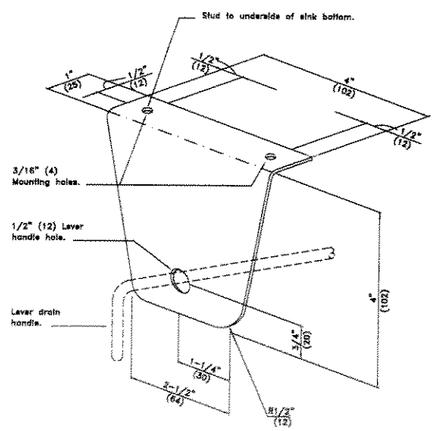

REFER TO WRITTEN SPECIFICATIONS AND FOODSERVICE PLANS FOR FURTHER INFORMATION.

WASTE LEVER BRACKET
RICCA NEWMARK DESIGN

FSD1-13
JULY 1999

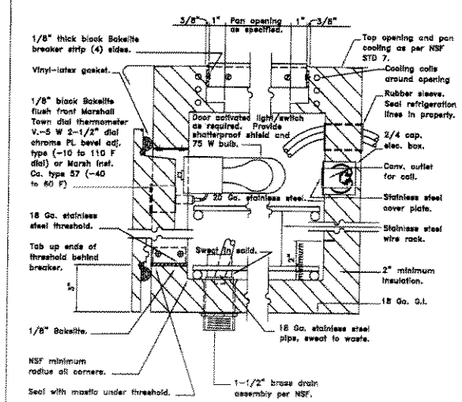

NOTE: All internal wiring by KEC (lights, door switches and duplex receptacle) to junction box outside of refrigerated area.

REFER TO WRITTEN SPECIFICATIONS AND FOODSERVICE PLANS FOR ANY FURTHER INFORMATION ON SPECIFIC COUNTERS.

REFRIGERATED BASE
RICCA NEWMARK DESIGN

FSD1-19
OCT 1999

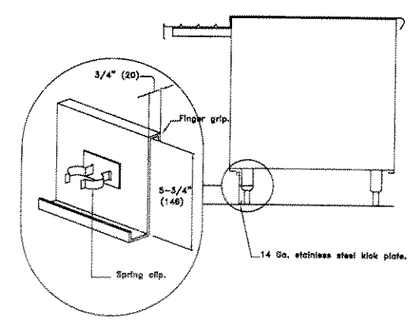

REFER TO WRITTEN SPECIFICATIONS AND FOODSERVICE PLANS FOR FURTHER INFORMATION.

KICK PLATE
RICCA NEWMARK DESIGN

FSD1-23
JULY 1999

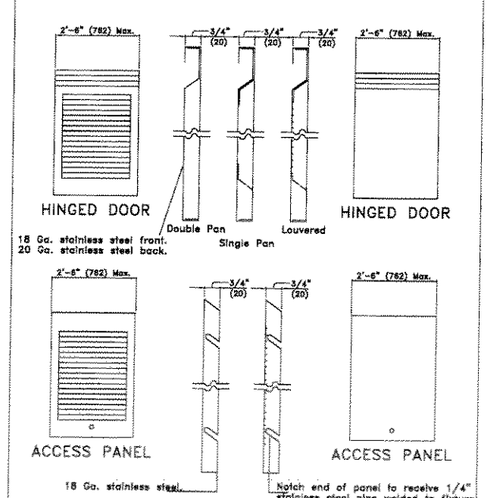

REFER TO WRITTEN SPECIFICATIONS AND FOODSERVICE PLANS FOR FURTHER INFORMATION.

DOOR/ACCESS PANEL
RICCA NEWMARK DESIGN

FSD1-24
JULY 1999

DESIGNED: DC, JY CADD: AB, LH TECH. REVIEW: DC DATE: 05-19-06	SUB SHEET NO. QF501	TITLE OF SHEET FOODSERVICE STANDARD DETAILS SCALE: NOT TO SCALE REHABILITATE VISITOR CENTER CARLSBAD CAVERNS NATIONAL PARK	DRAWING NO. 130 / 41054 PMIS/PKG NO. 023336 SHEET 140 OF 142

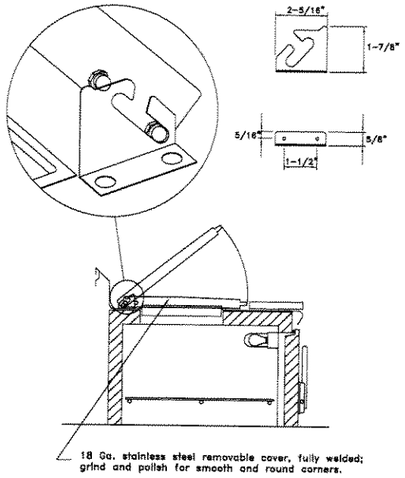

REFER TO WRITTEN SPECIFICATIONS AND FOODSERVICE PLANS FOR FURTHER INFORMATION.

GARNISH PAN LID
RICCA NEWMARK DESIGN

FSD1-26
JULY 1999

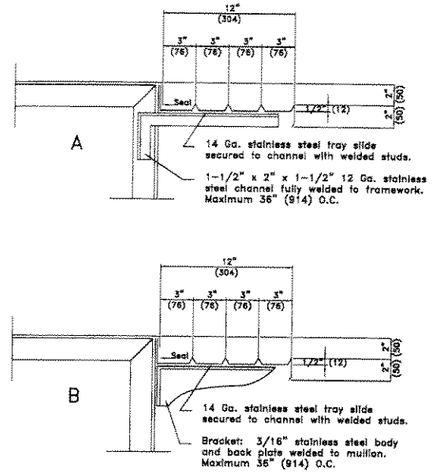

REFER TO WRITTEN SPECIFICATIONS AND FOODSERVICE PLANS FOR FURTHER INFORMATION.

TRAY SLIDES
RICCA NEWMARK DESIGN

FSD1-31
JULY 1999

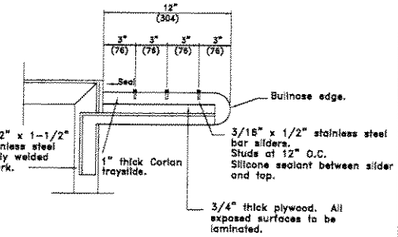

REFER TO WRITTEN SPECIFICATIONS AND FOODSERVICE PLANS FOR FURTHER INFORMATION.

TRAY SLIDE
RICCA NEWMARK DESIGN

FSD1-32C
JULY 1999

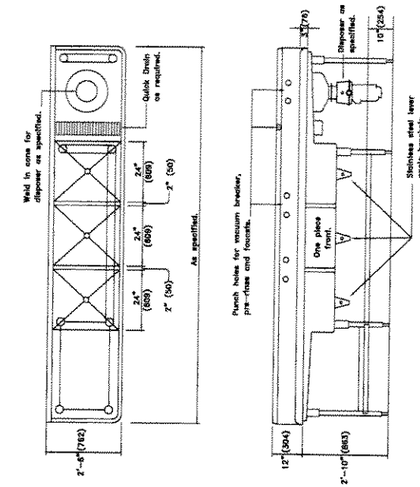

REFER TO WRITTEN SPECIFICATIONS AND FOODSERVICE PLANS FOR FURTHER INFORMATION.

POT SINK
RICCA NEWMARK DESIGN

FSD3-1
FEBRUARY 2006

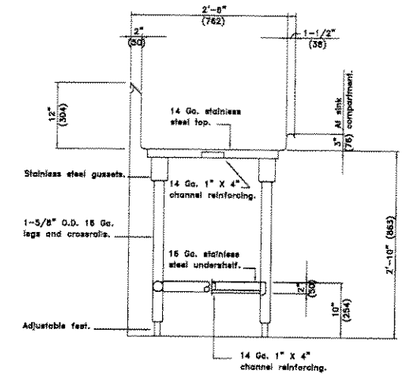

REFER TO WRITTEN SPECIFICATIONS AND FOODSERVICE PLANS FOR FURTHER INFORMATION.

SECTION AT DRAINBOARD
RICCA NEWMARK DESIGN

FSD3-3
JULY 1999

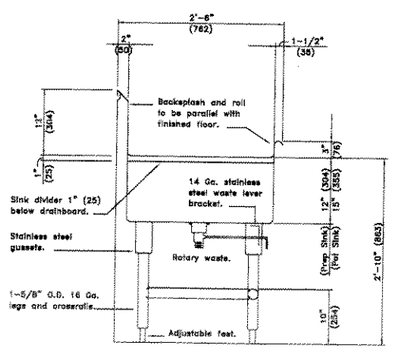

REFER TO WRITTEN SPECIFICATIONS AND FOODSERVICE PLANS FOR FURTHER INFORMATION.

SECTION SINK COMPARTMENT
RICCA NEWMARK DESIGN

FSD3-4
JULY 1999

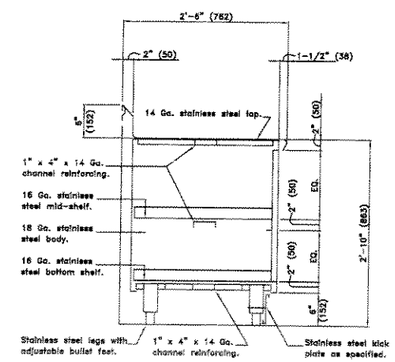

REFER TO WRITTEN SPECIFICATIONS AND FOODSERVICE PLANS FOR FURTHER INFORMATION.

WORK COUNTER
(SECTION AT WORKBOARD)
RICCA NEWMARK DESIGN

FSD5-1
JULY 1999

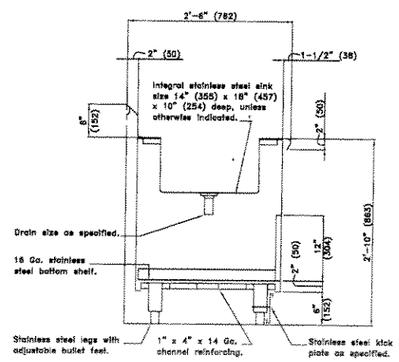

REFER TO WRITTEN SPECIFICATIONS AND FOODSERVICE PLANS FOR FURTHER INFORMATION.

WORK COUNTER
(SECTION AT SINK)
RICCA NEWMARK DESIGN

FSD5-2
JULY 1999

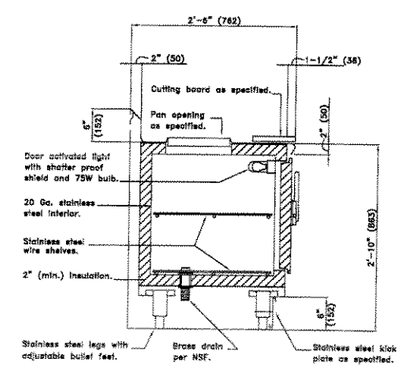

REFER TO WRITTEN SPECIFICATIONS AND FOODSERVICE PLANS FOR FURTHER INFORMATION.

WORK COUNTER
(SECTION AT REFRIGERATOR)
RICCA NEWMARK DESIGN

FSD5-3
JULY 1999

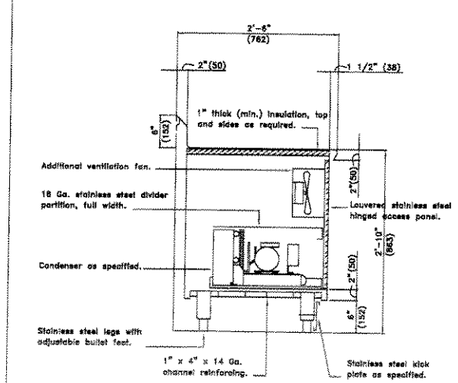

REFER TO WRITTEN SPECIFICATIONS AND FOODSERVICE PLANS FOR FURTHER INFORMATION.

WORK COUNTER
(SECTION AT COMPRESSOR COMPARTMENT)
RICCA NEWMARK DESIGN

FSD5-4
JULY 1999

DESIGNED: DC, JY DRAWN: AB, LH TECH. REVIEW: DC DATE: 05-19-06	SUB SHEET NO. QF502	TITLE OF SHEET FOODSERVICE STANDARD DETAILS SCALE: NOT TO SCALE REHABILITATE VISITOR CENTER CARLSBAD CAVERNS NATIONAL PARK	DRAWING NO. 130 / 41054 PMIS/PKG NO. 023336 SHEET 141 OF 142

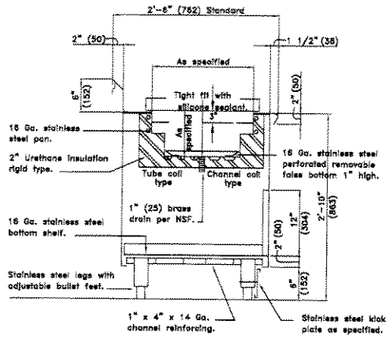

NOTE: Tube coil pan or channel coil pan construction as selected by fabricator or as specified. Cooling of product and top construction shall comply with NSF standard #7.

REFER TO WRITTEN SPECIFICATIONS AND FOODSERVICE PLANS FOR ANY FURTHER INFORMATION ON SPECIFIC COUNTERS.

WORK COUNTER
(SECTION AT REFRIGERATED COLD PAN)
RICCA NEWMARK DESIGN

FSD5-8
JUNE 1997

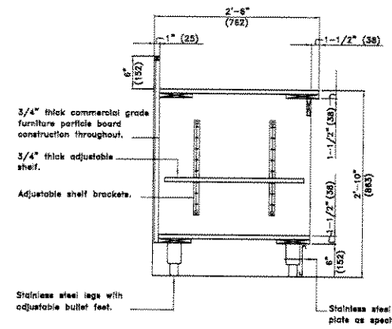

NOTE: Plastic laminate and/or special finish materials on all exposed surfaces. Material/color/pattern as selected by the Architect/Interior Designer. All non-exposed surfaces to have standard champagne plastic laminate finish, or backing sheet, as applicable; unless otherwise indicated. No non-finished/covered surfaces will be permitted.

REFER TO WRITTEN SPECIFICATIONS AND FOODSERVICE PLANS FOR FURTHER INFORMATION.

WORK COUNTER, MILLWORK
(SECTION AT WORKBOARD)
RICCA NEWMARK DESIGN

FSD6-1
JULY 1999

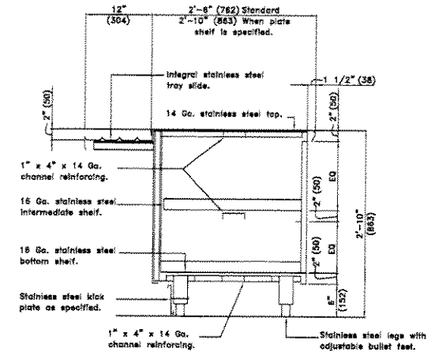

REFER TO WRITTEN SPECIFICATIONS AND FOODSERVICE PLANS FOR FURTHER INFORMATION.

SERVING COUNTER
(SECTION AT WORKBOARD)
RICCA NEWMARK DESIGN

FSD7-1
JULY 1999

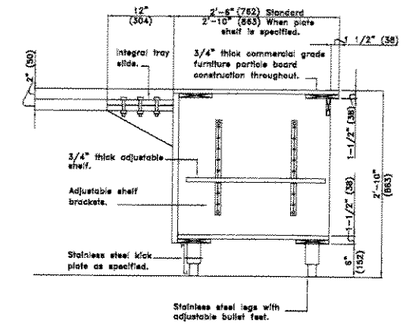

NOTE: Plastic laminate and/or special finish materials on all exposed surfaces. Material/color/pattern as selected by the Architect/Interior Designer. All non-exposed surfaces to have standard champagne plastic laminate finish, or backing sheet, as applicable; unless otherwise indicated. No non-finished/covered surfaces will be permitted.

REFER TO WRITTEN SPECIFICATIONS AND FOODSERVICE PLANS FOR FURTHER INFORMATION.

SERVING COUNTER, MILLWORK
(SECTION AT WORKBOARD)
RICCA NEWMARK DESIGN

FSD8-1
JULY 1999

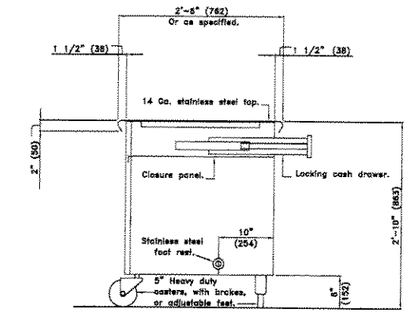

NOTE: Casters or legs as specified. 5" Heavy duty casters with brakes.

REFER TO WRITTEN SPECIFICATIONS AND FOODSERVICE PLANS FOR FURTHER INFORMATION.

CASHIER STAND
RICCA NEWMARK DESIGN

FSD11-1
JULY 1999

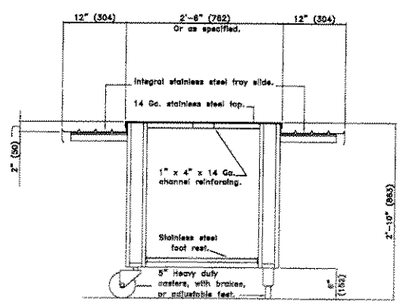

NOTE: Casters or legs as specified. 5" Heavy duty casters with brakes.

REFER TO WRITTEN SPECIFICATIONS AND FOODSERVICE PLANS FOR FURTHER INFORMATION.

CASHIER STAND
RICCA NEWMARK DESIGN

FSD11-2
JULY 1999

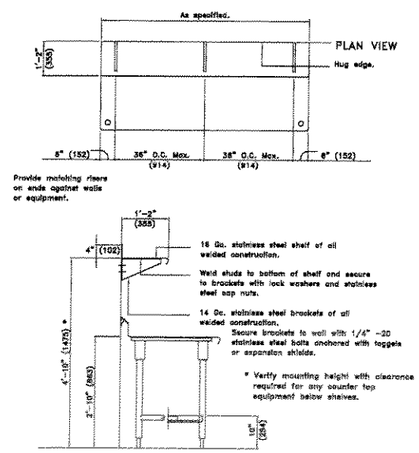

REFER TO WRITTEN SPECIFICATIONS AND FOODSERVICE PLANS FOR ANY FURTHER INFORMATION ON SPECIFIC COUNTERS.

STAINLESS STEEL WALL SHELF
RICCA NEWMARK DESIGN

FSD12-1B
JAN 1998

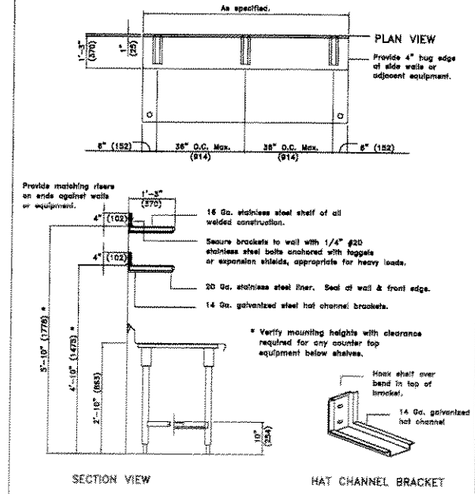

REFER TO WRITTEN SPECIFICATIONS AND FOODSERVICE PLANS FOR ANY FURTHER INFORMATION ON SPECIFIC COUNTERS.

STAINLESS STEEL WALL SHELF
RICCA NEWMARK DESIGN

FSD12-6
FEB 2002

DESIGNED: DC, JY DRAWN: AB, LH TECH. REVIEW: DC DATE: 05-19-06	SUB SHEET NO. QF503	TITLE OF SHEET FOODSERVICE STANDARD DETAILS SCALE: NOT TO SCALE REHABILITATE VISITOR CENTER CARLSBAD CAVERNS NATIONAL PARK	DRAWING NO. 130 / 41054 PMIS/PKG NO. 023336 SHEET 142 OF 142