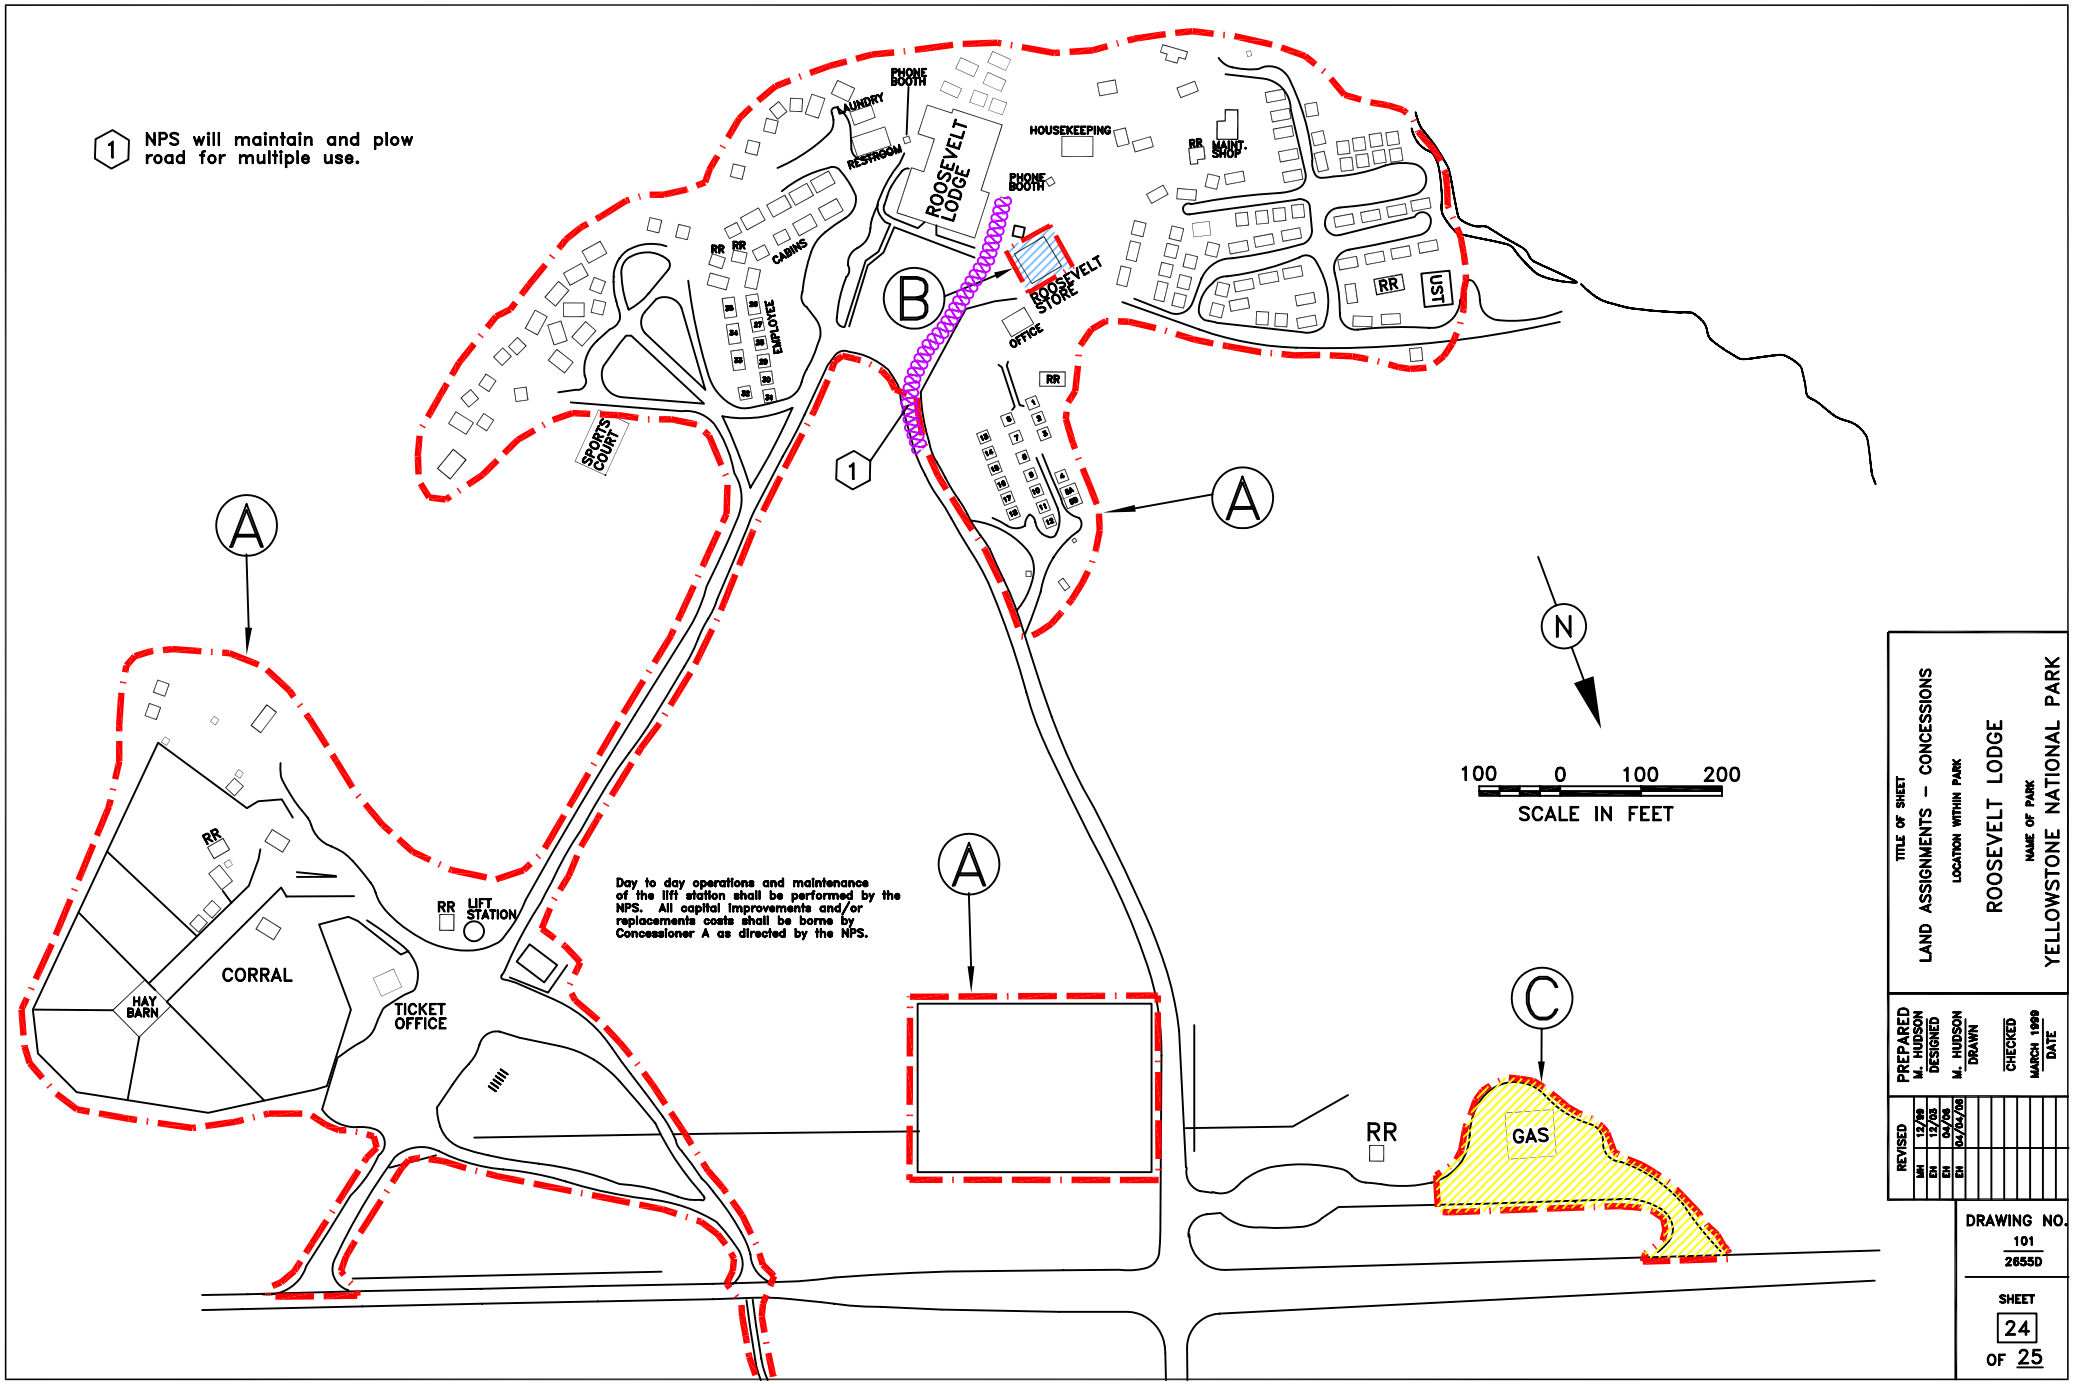
1 NPS will maintain and plow road for multiple use.
PHONE BOOTH
LAUNDRY
RESTROOM
ROOSEVELT LODGE
HOUSEKEEPING
RR
MAINT. SHOP
PHONE BOOTH
RR RR
CABINS
EMPLOYEE
B
ROOSEVELT STORE
OFFICE
RR
LIST
SPORTS COURT
1
A
A
A
N
100 0 100 200
SCALE IN FEET
RR
RR
LIFT STATION
CORRAL
HAY BARN
TICKET OFFICE
Day to day operations and maintenance of the lift station shall be performed by the NPS. All capital improvements and/or replacements costs shall be borne by Concessioner A as directed by the NPS.
C
RR
GAS
TITLE OF SHEET
LAND ASSIGNMENTS – CONCESSIONS
LOCATION WITHIN PARK
ROOSEVELT LODGE
NAME OF PARK
YELLOWSTONE NATIONAL PARK
PREPARED
W. HUDSON
DESIGNED
M. HUDSON
DRAWN
CHECKED
MARCH 1999
DATE
REVISED
MH 12/99
EH 12/03
EH 04/06
EH 04/04/08
DRAWING NO.
101
2655D
SHEET
24
OF 25