1. NPS WILL MAINTAIN AND PLOW ROAD FOR FIRE LANE ACCESS AND FOR MULTIPLE USE.
2. SIDEWALKS AND PARKING AREA WILL BE MAINTAINED BY NPS AS A MULTIPLE USE AREA. SEE MAINTENANCE PLAN FOR DETAILED RESPONSIBILITIES.
3. MAINTAINED BY NPS AS A MULTIPLE USE LOT.
4. PHYSICIAN HAS GARAGE SPACE NO. 10
5. SEE MAINTENANCE PLAN FOR DETAILS OF GROUNDS RESPONSIBILITIES.
6. WHEN CURRENT CONCESSION RESIDENT VACATES, RESIDENCE RETURNS TO NPS.

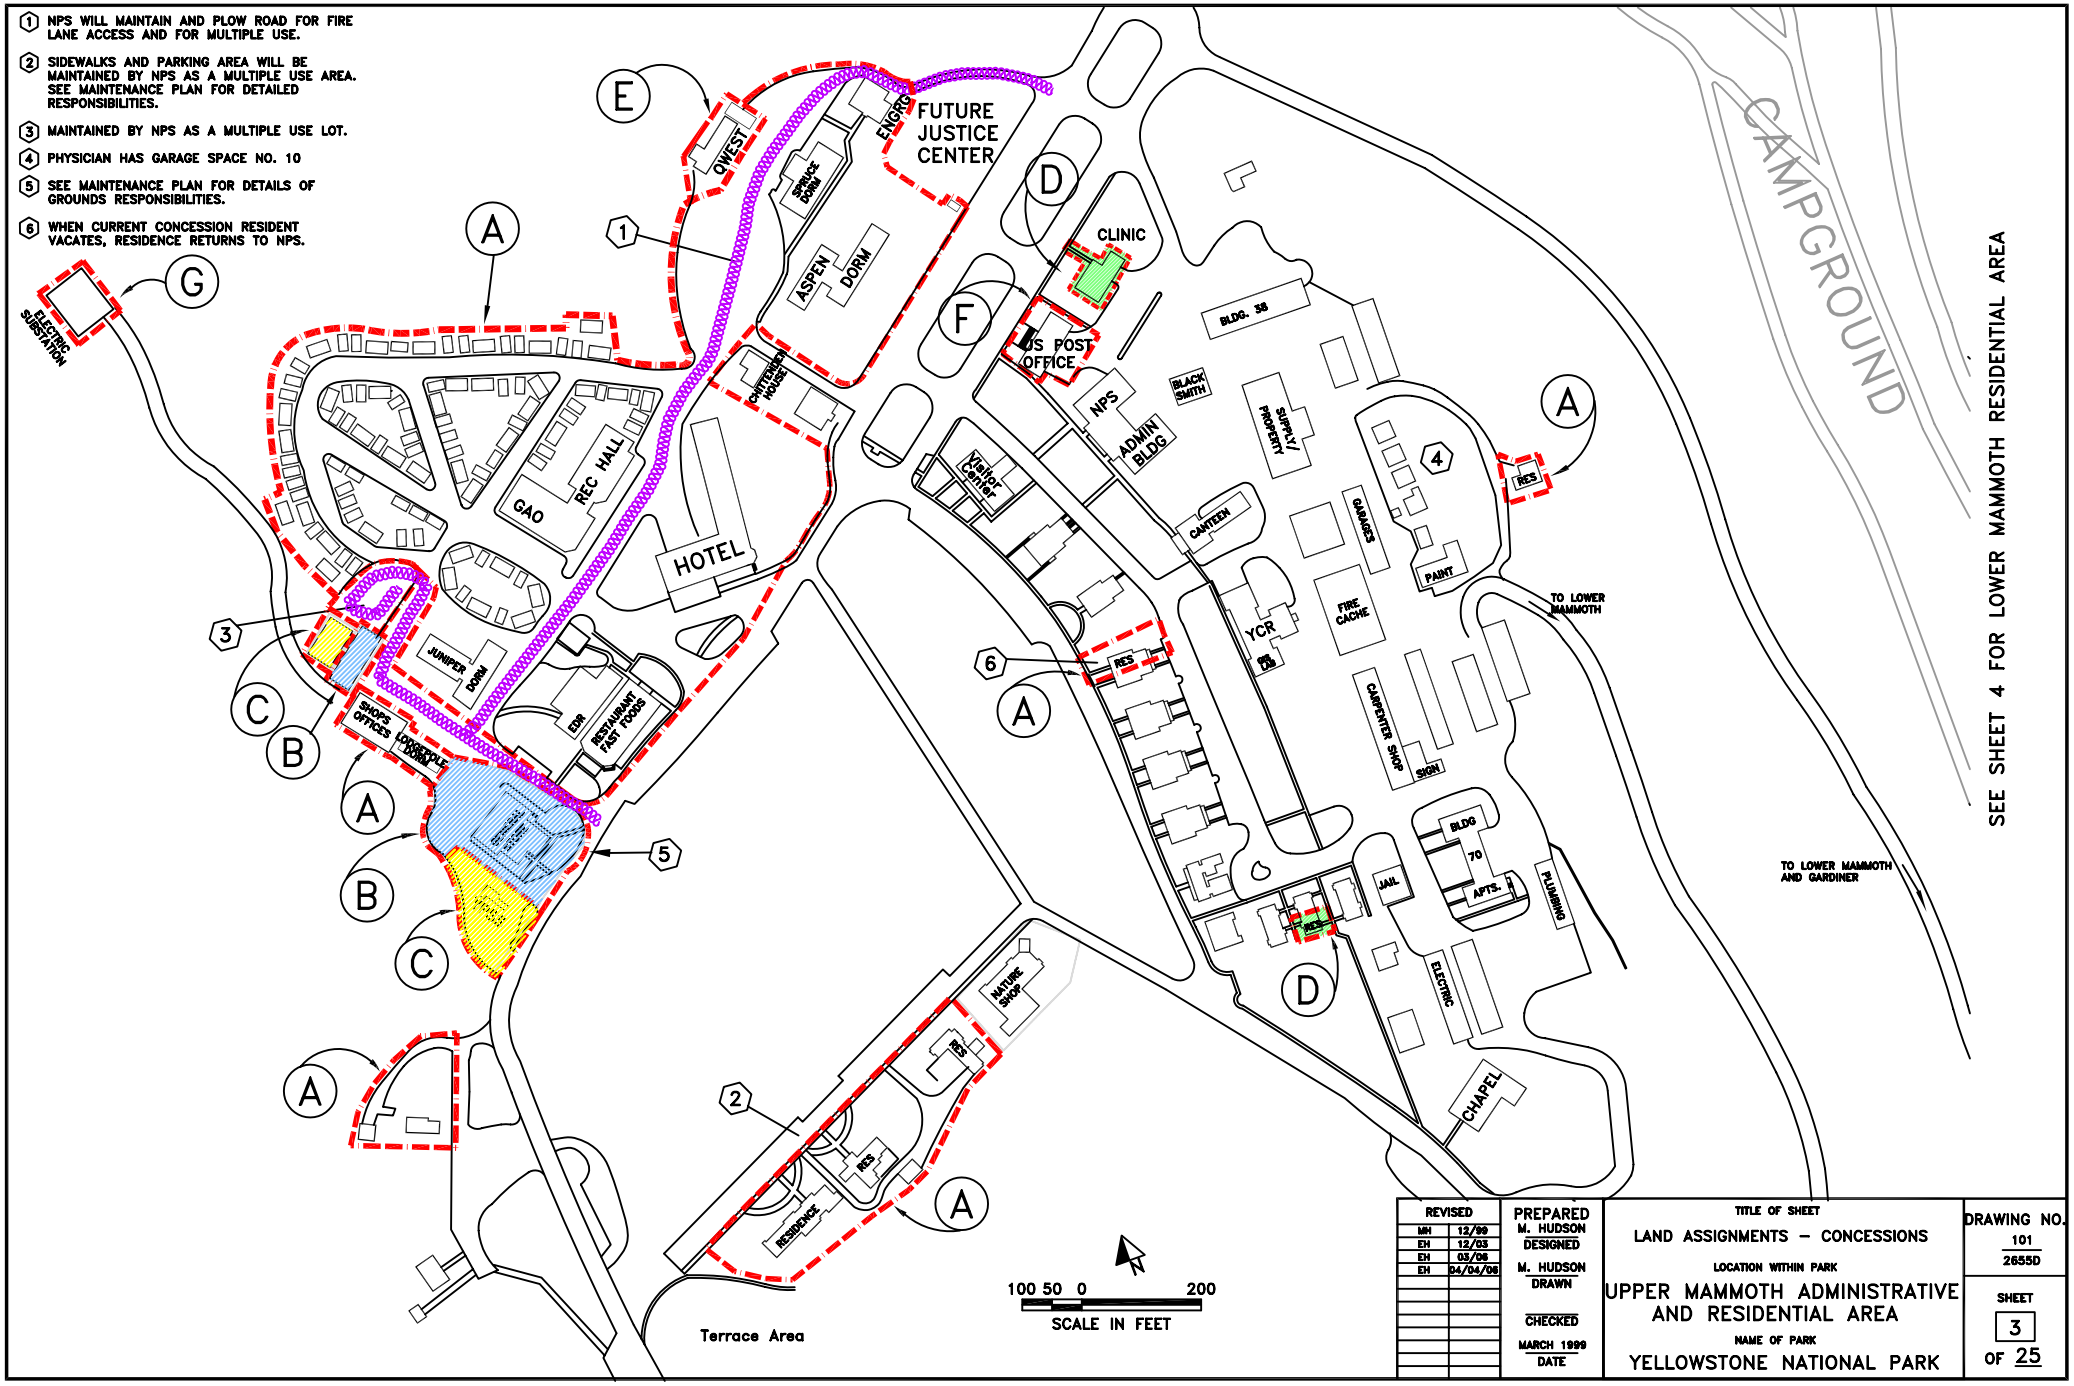

REVISED	
MH	12/99
EH	12/03
EH	03/06
EH	04/04/08

PREPARED M. HUDSON
DESIGNED M. HUDSON
DRAWN
CHECKED
MARCH 1999
DATE

TITLE OF SHEET
LAND ASSIGNMENTS – CONCESSIONS

LOCATION WITHIN PARK
UPPER MAMMOTH ADMINISTRATIVE AND RESIDENTIAL AREA

NAME OF PARK
YELLOWSTONE NATIONAL PARK

DRAWING NO. 101 / 2655D

SHEET 3 OF 25